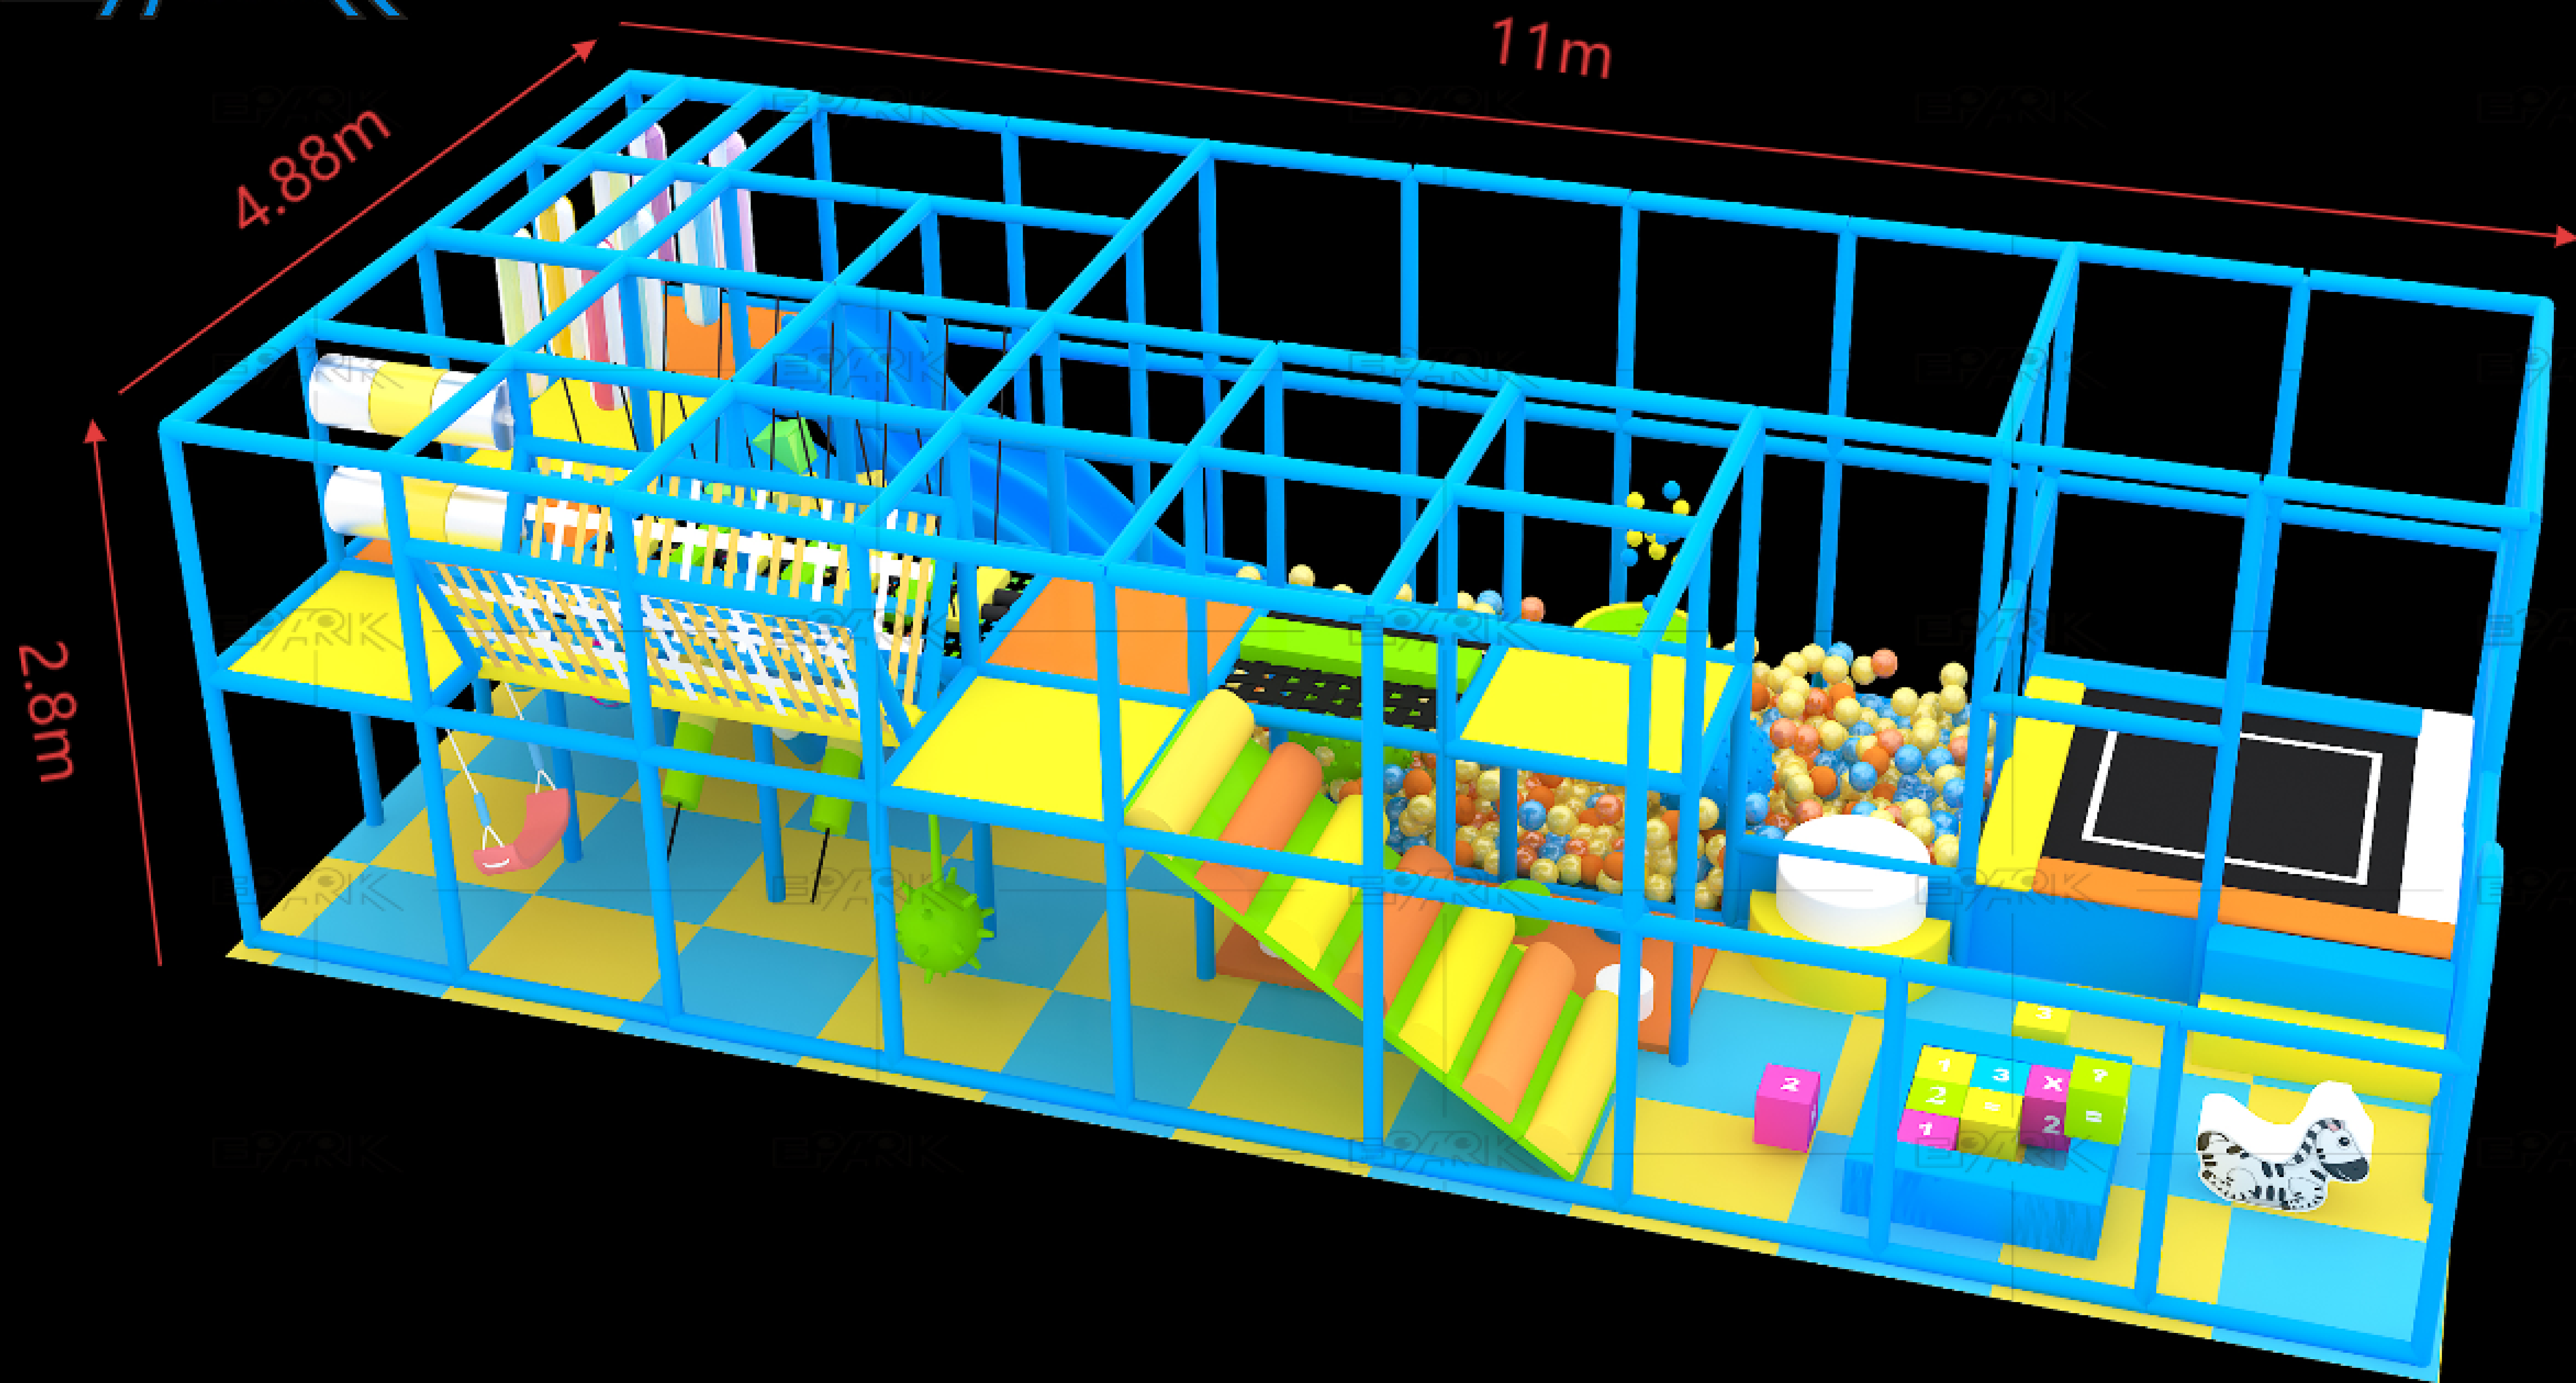
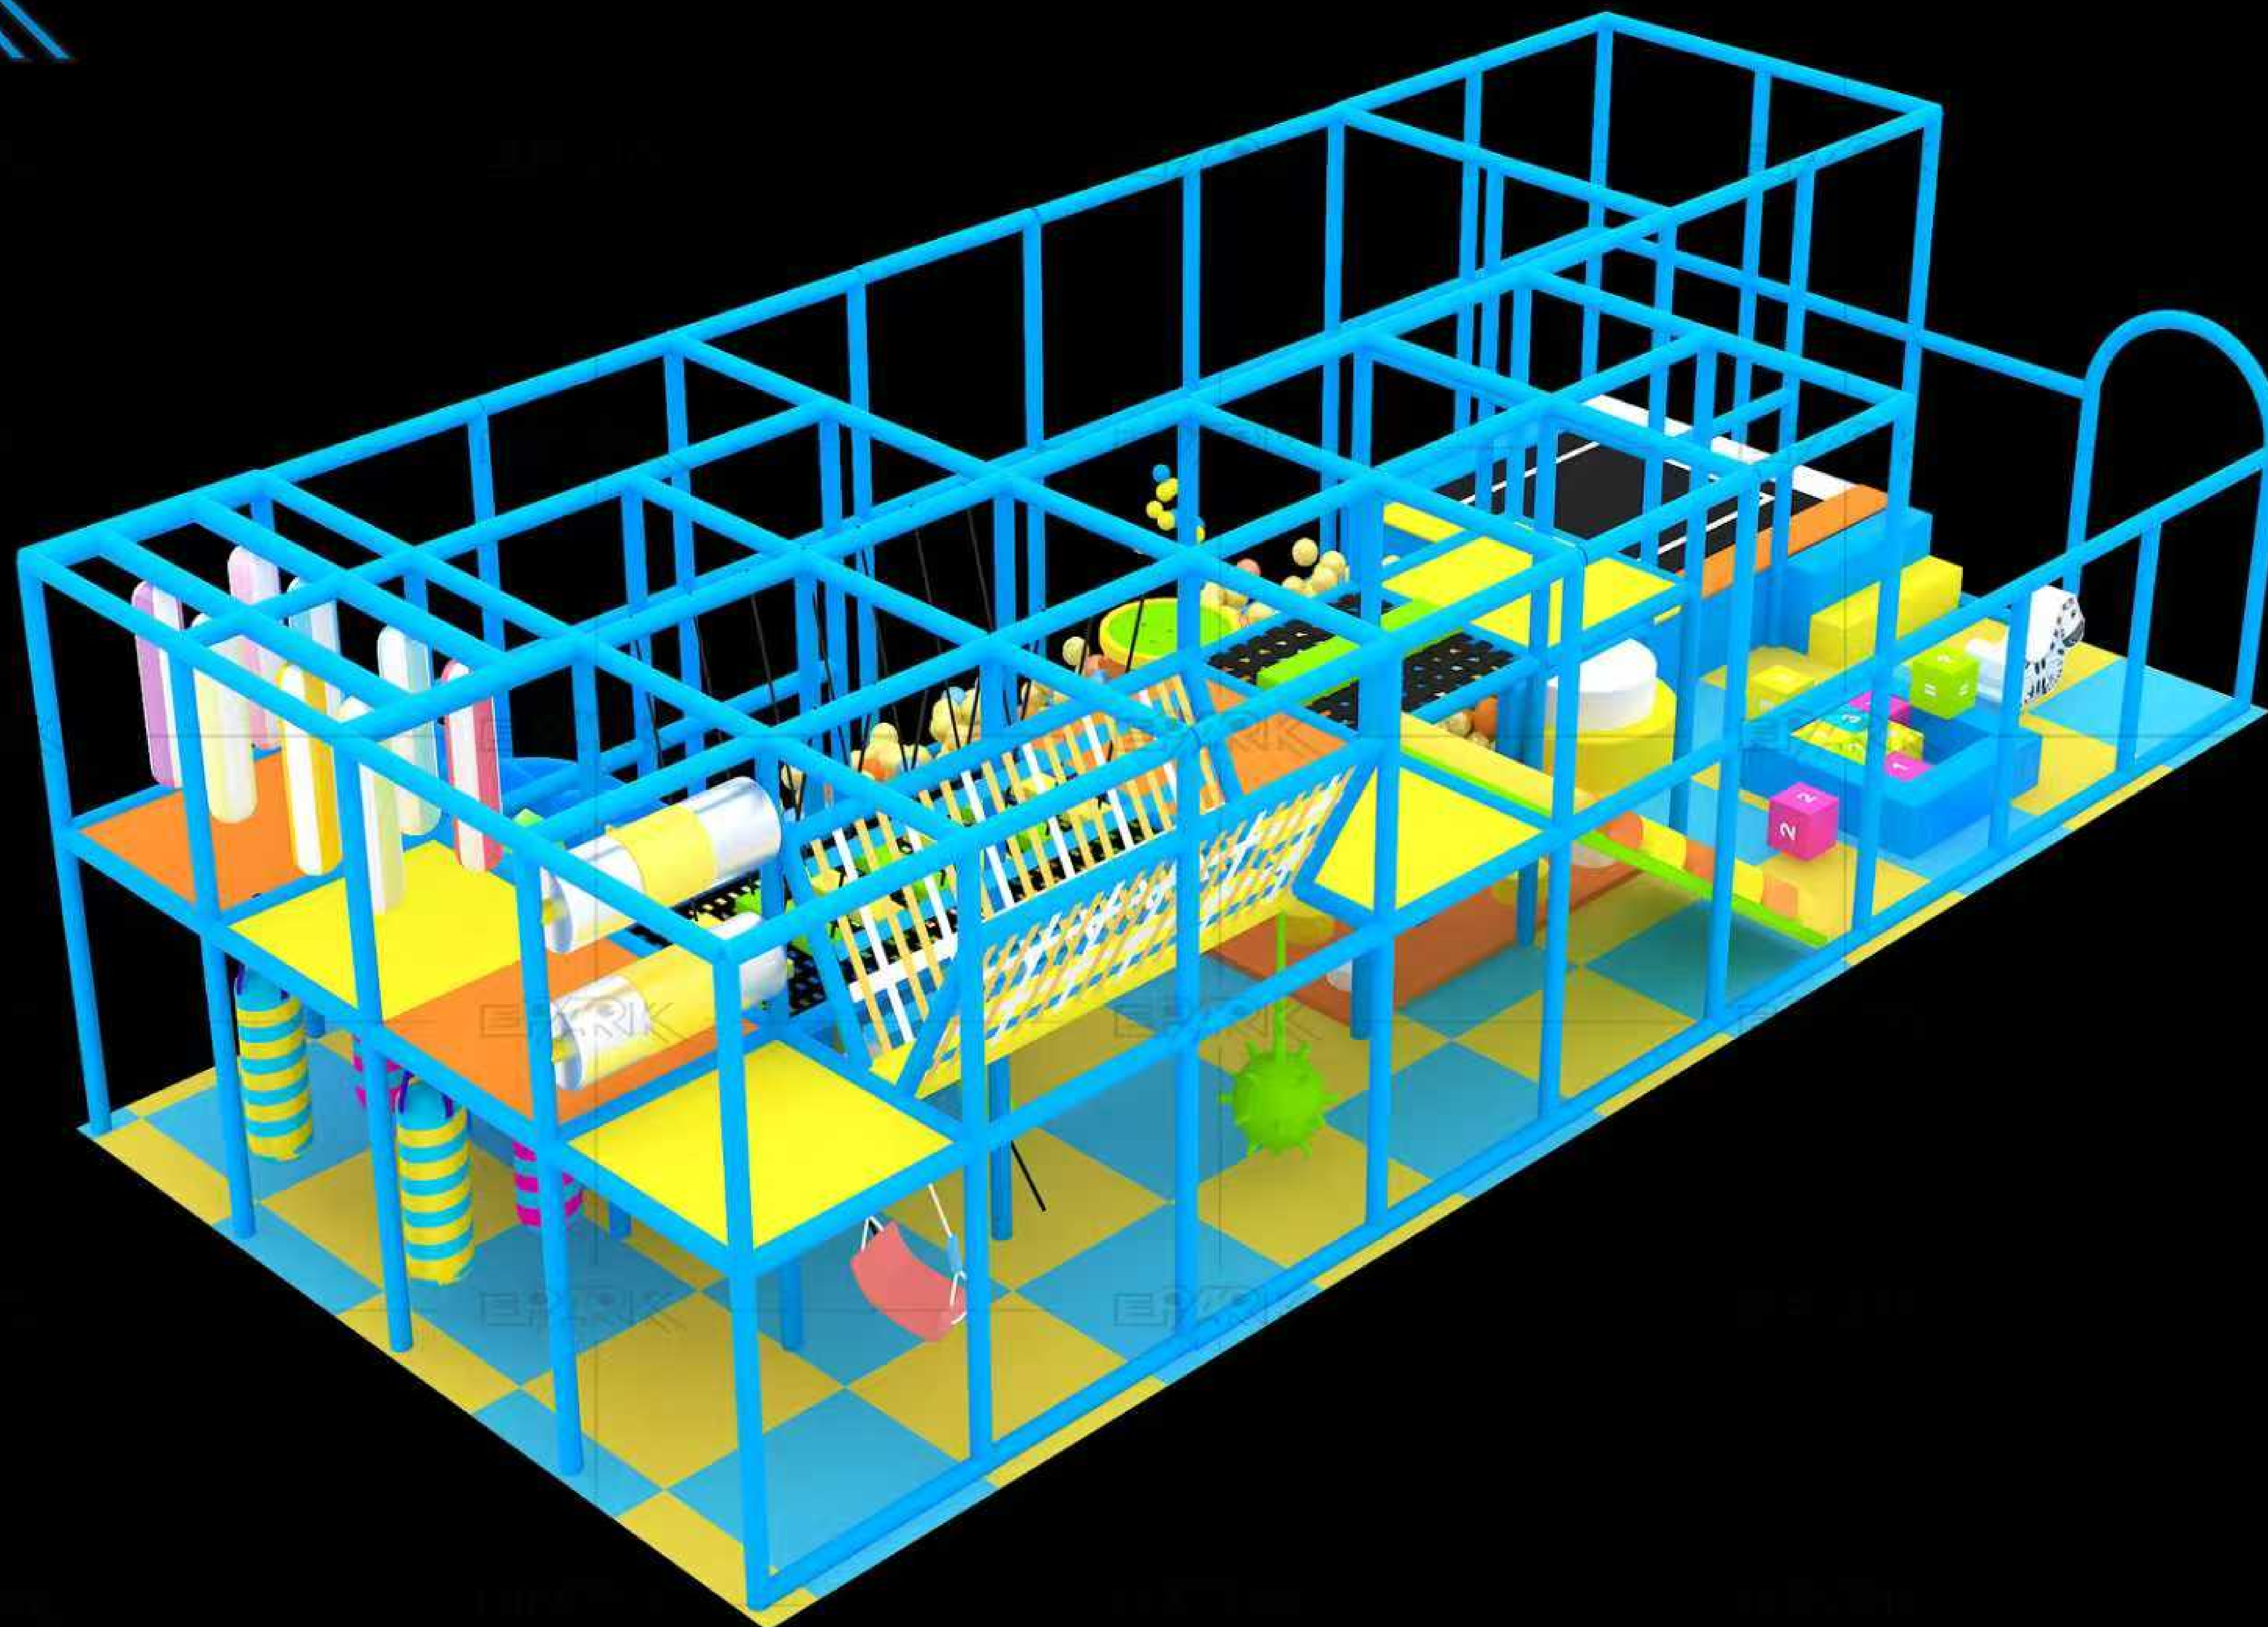
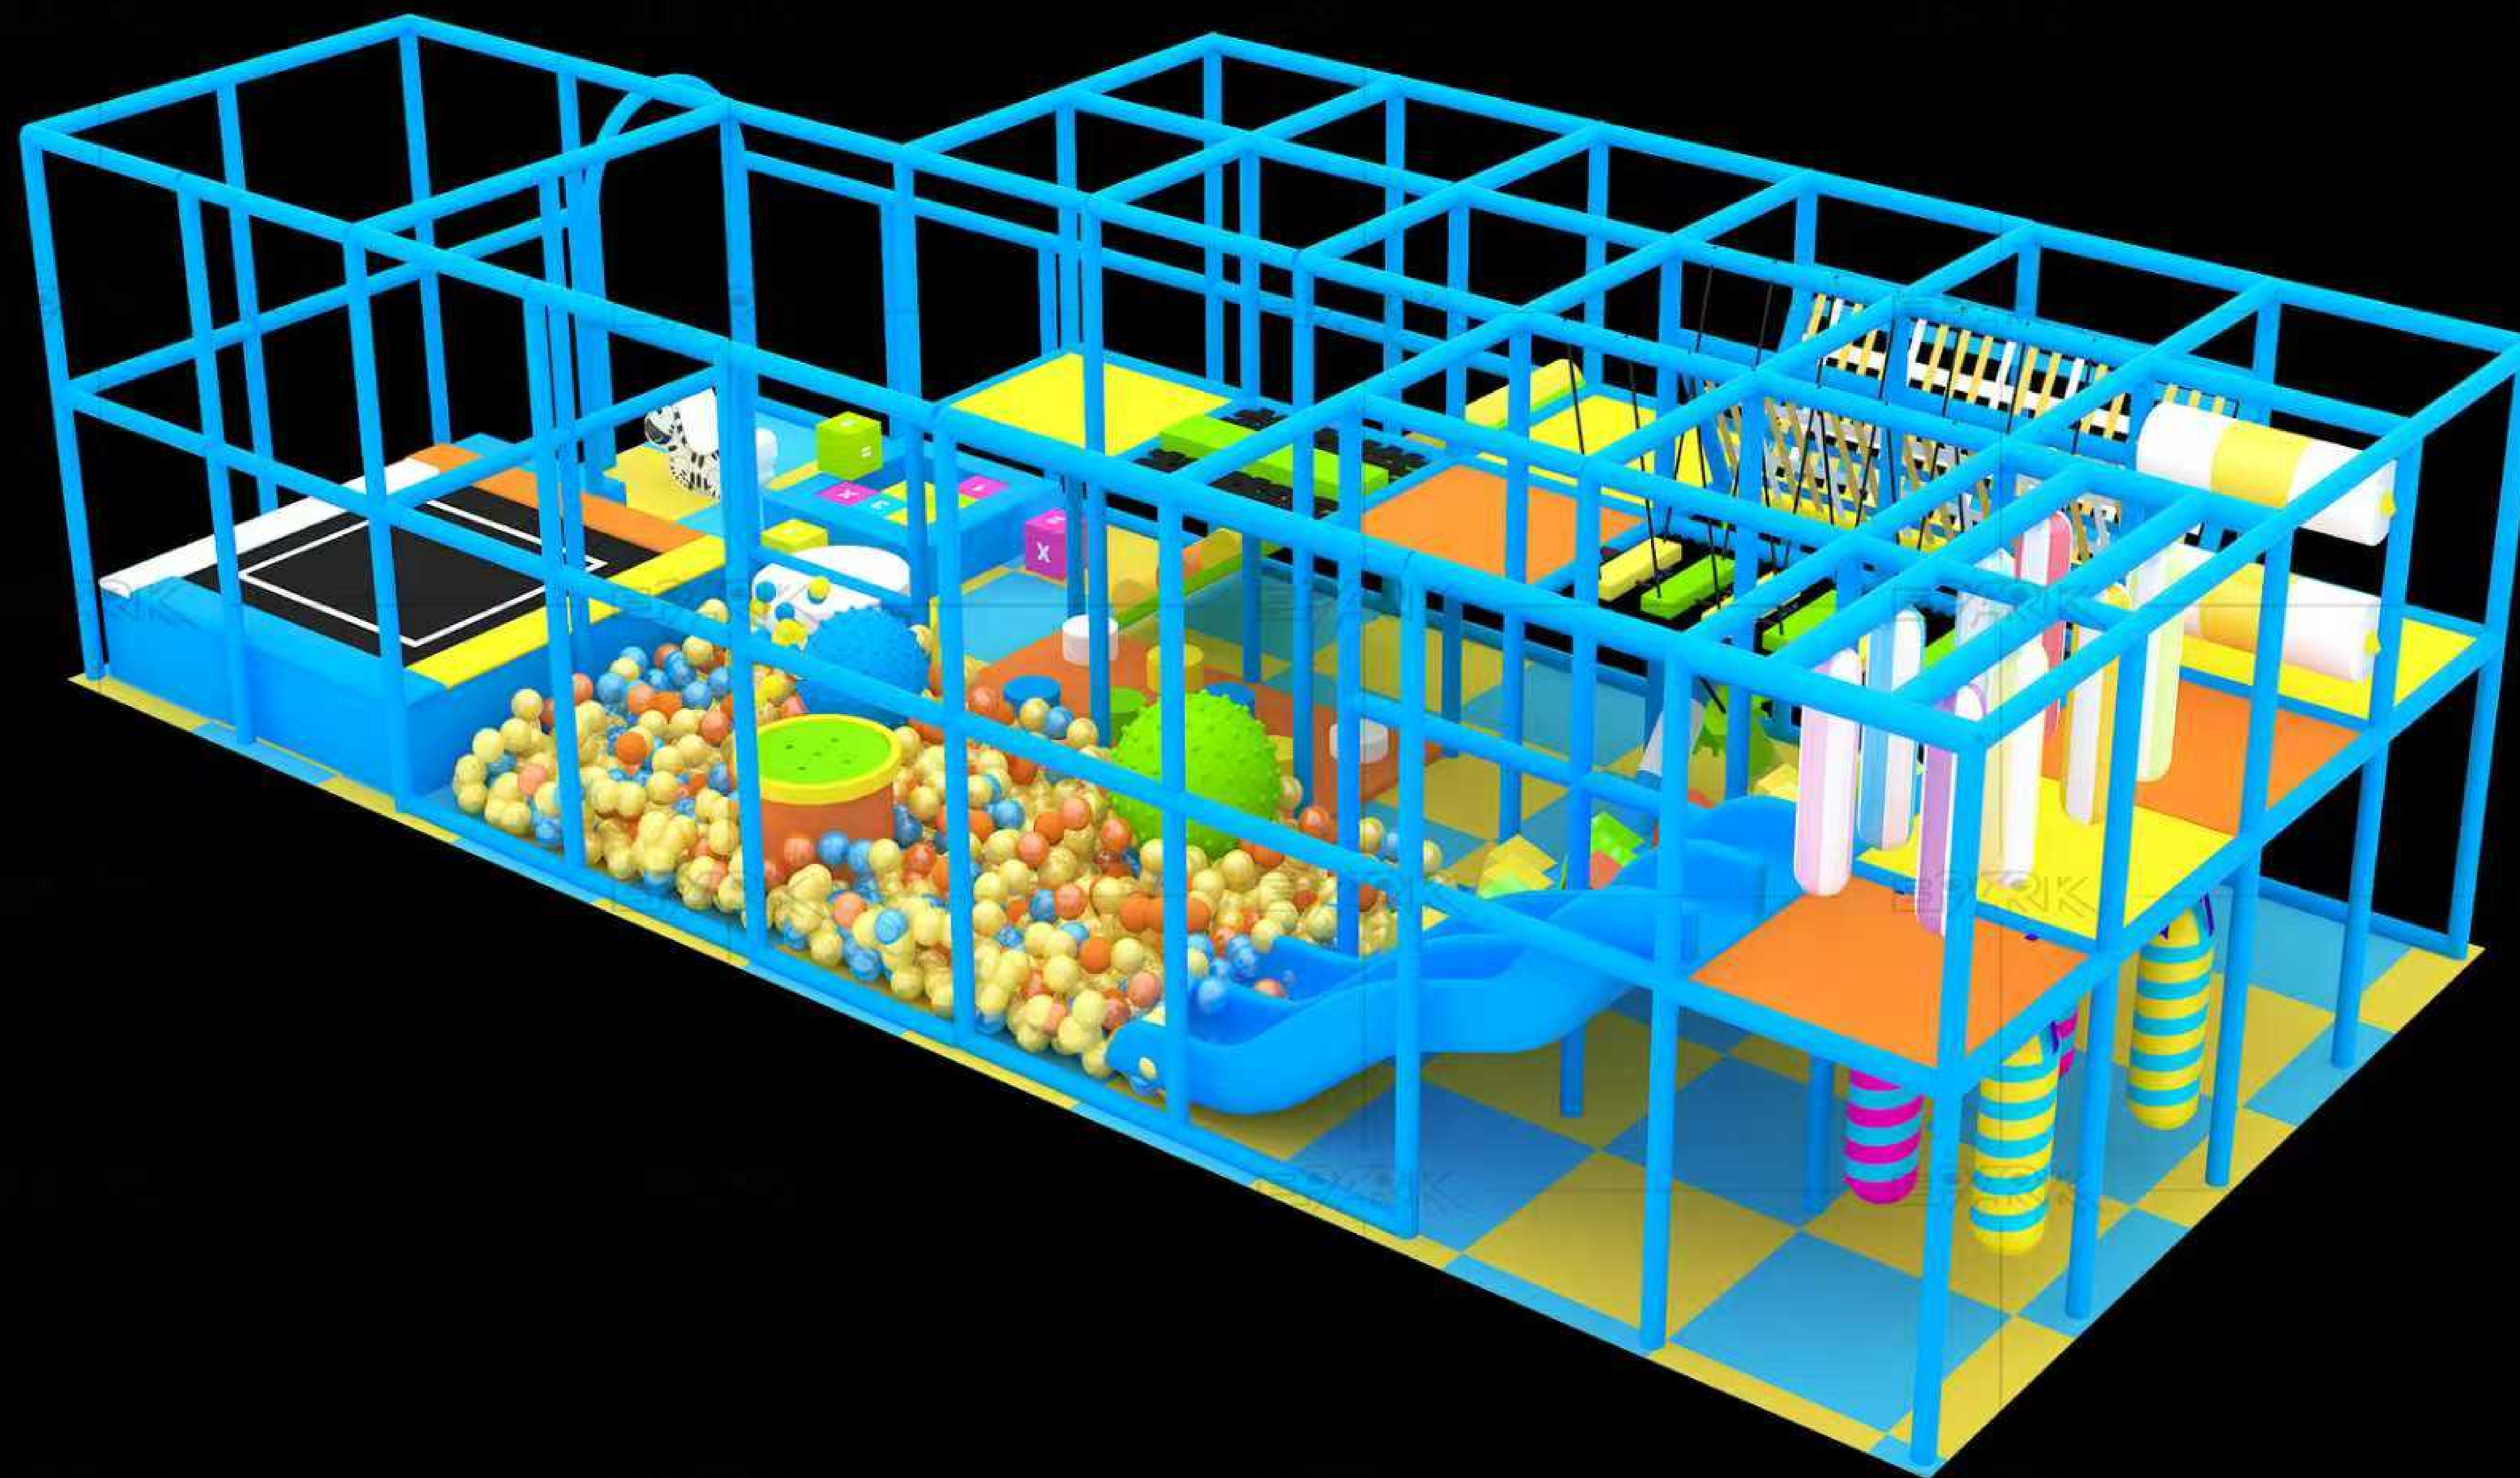
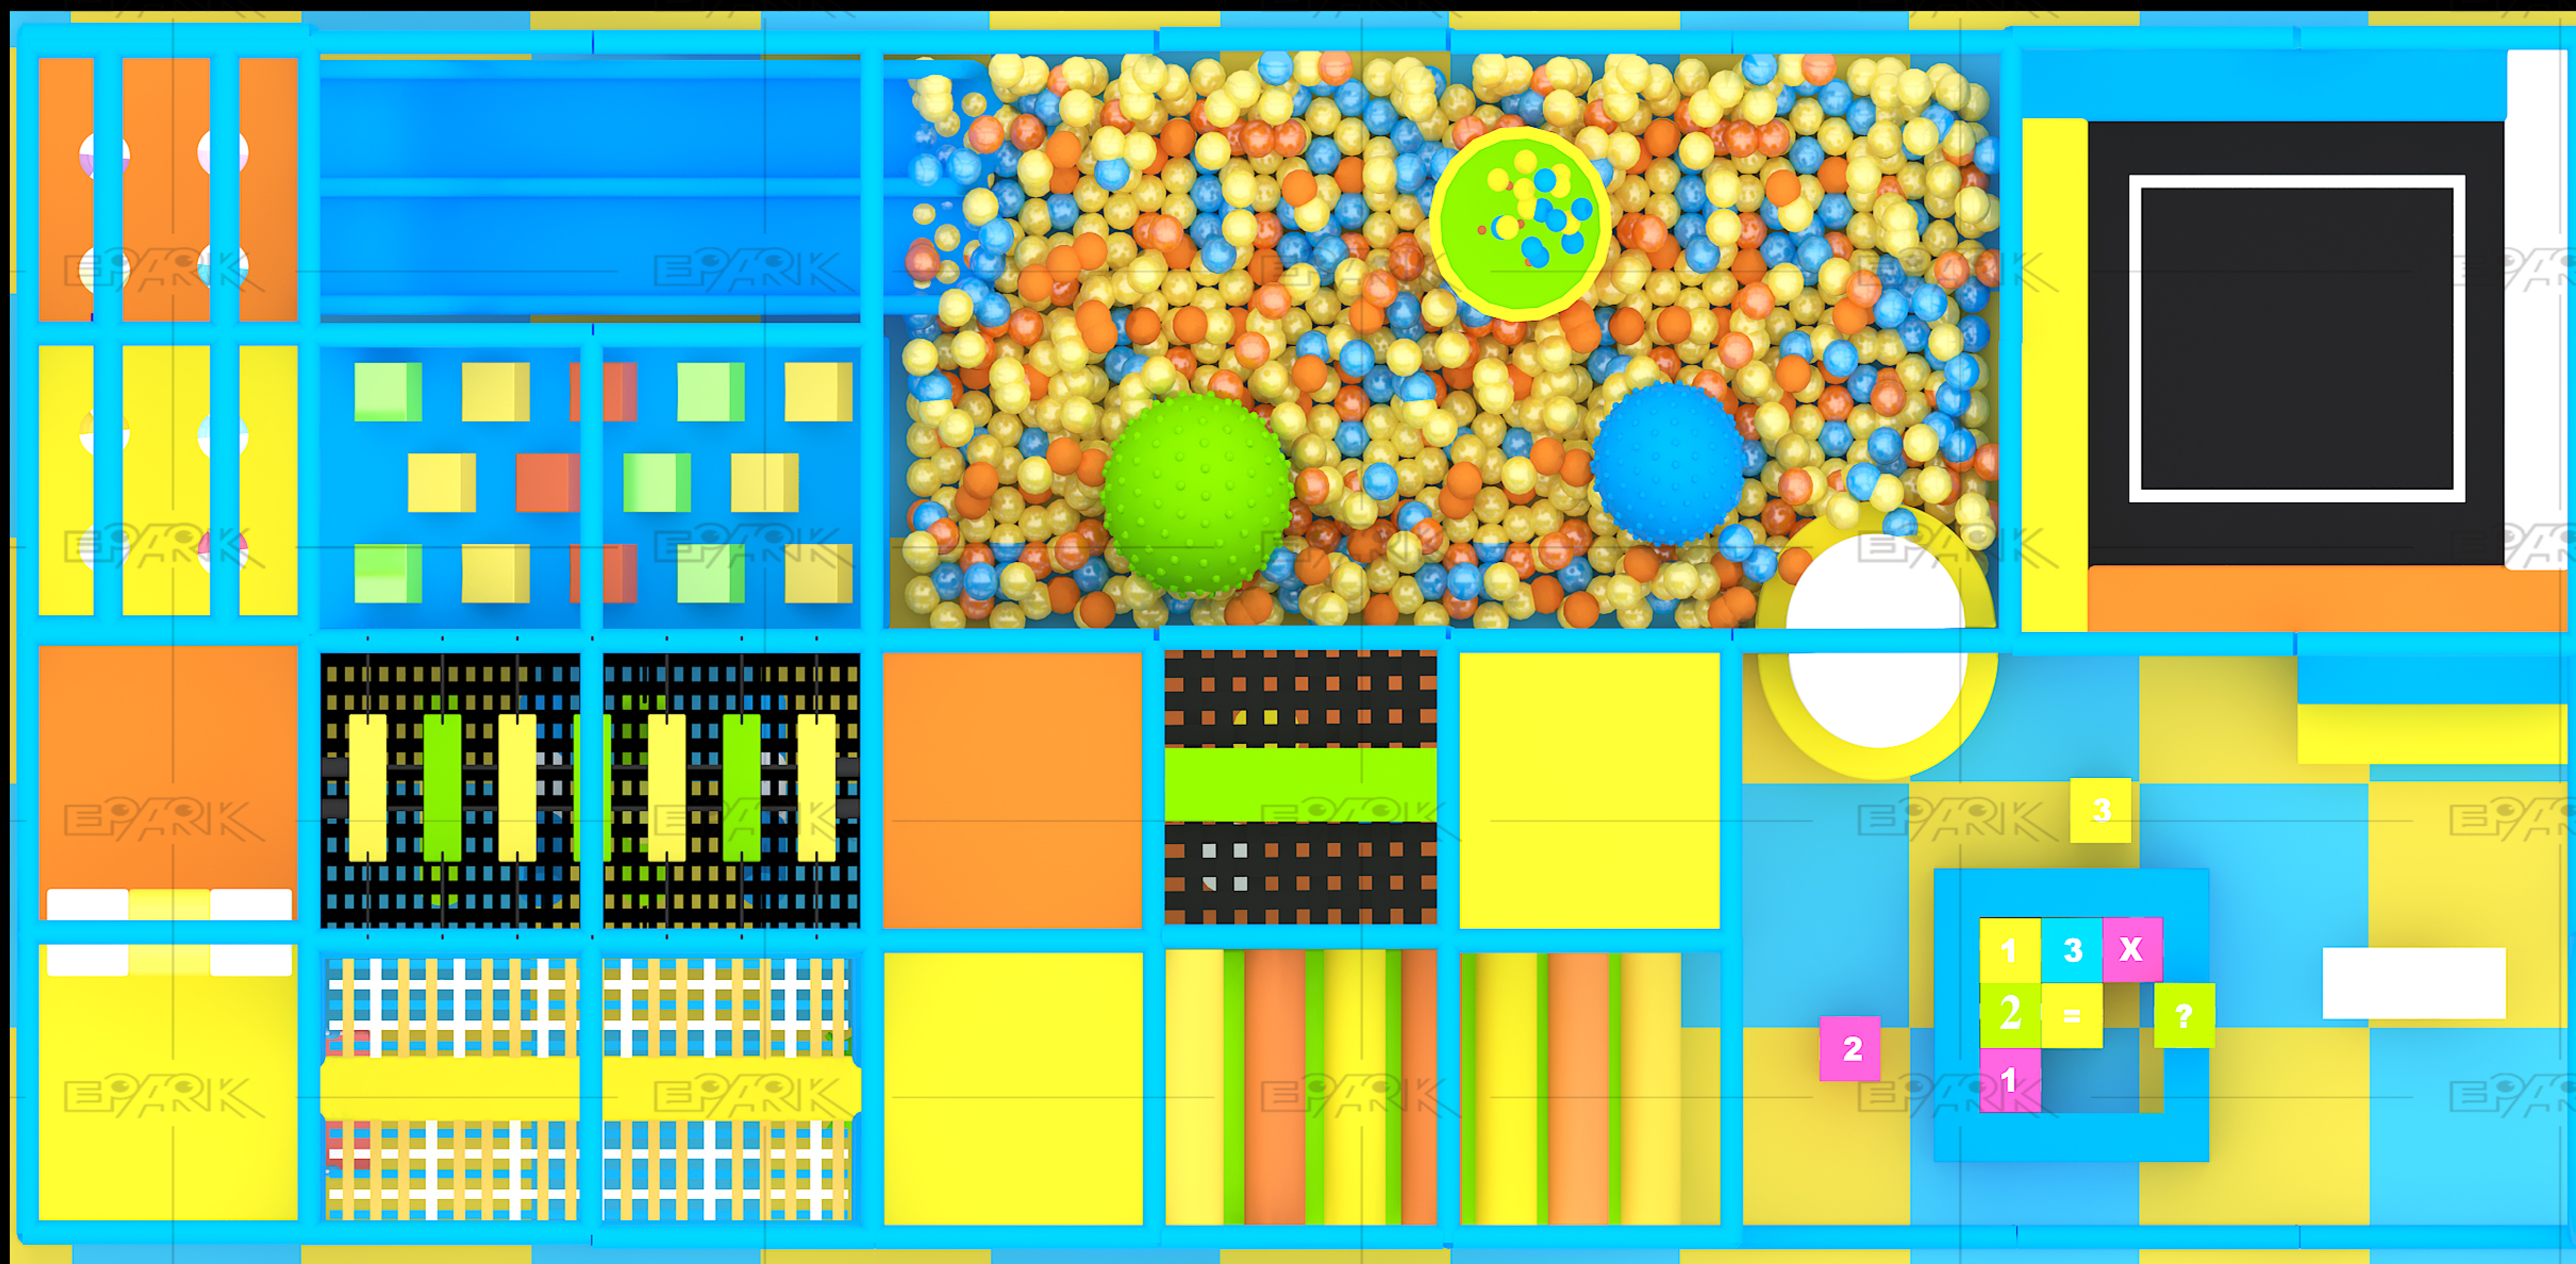


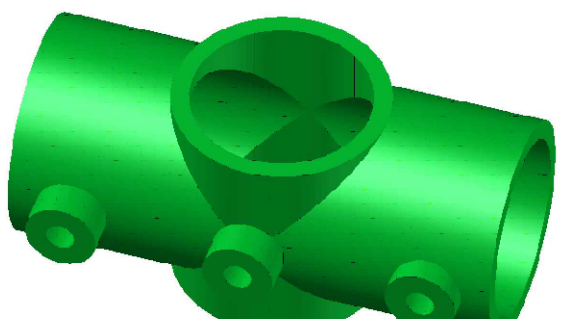
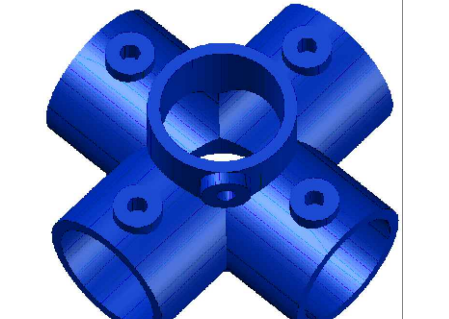
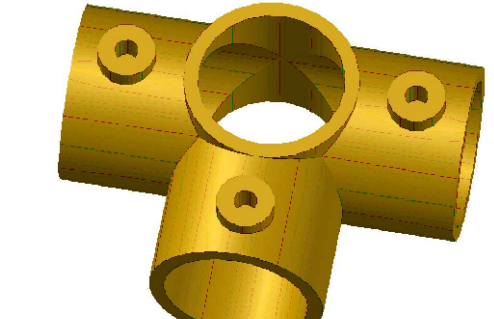
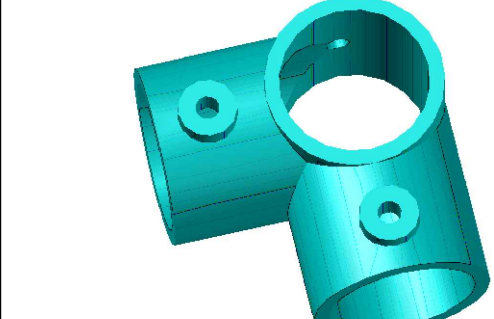
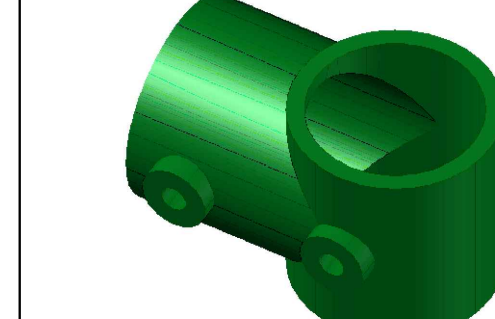
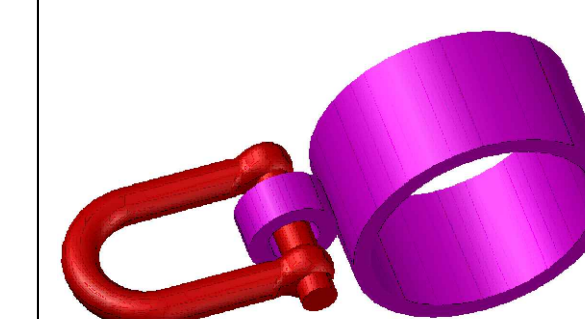
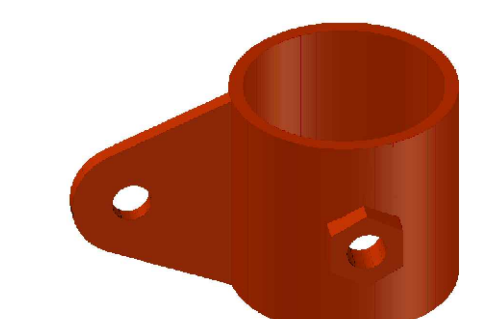
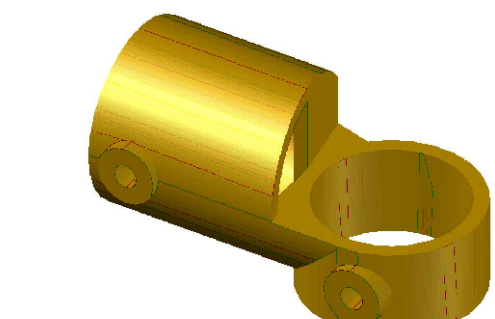
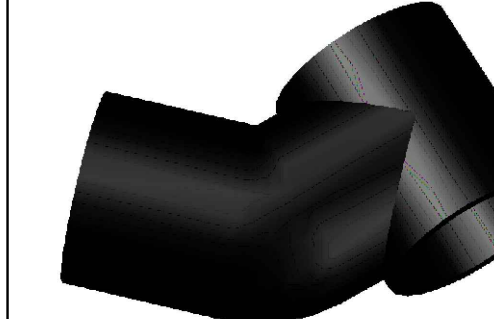
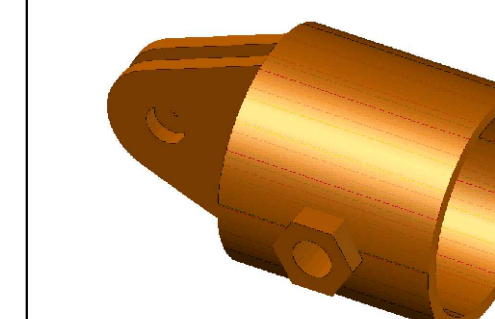
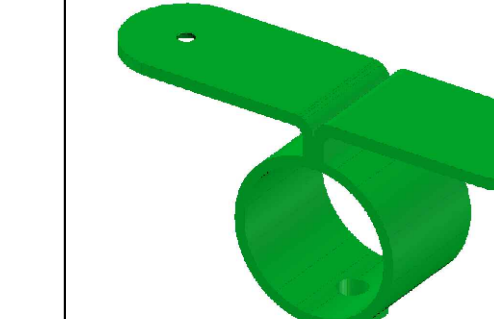
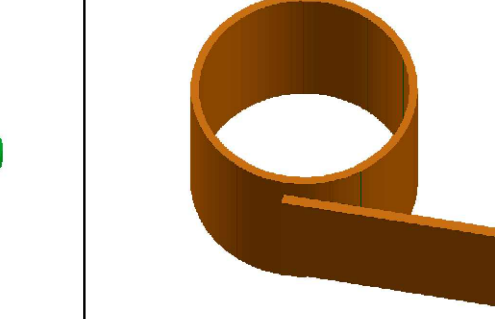
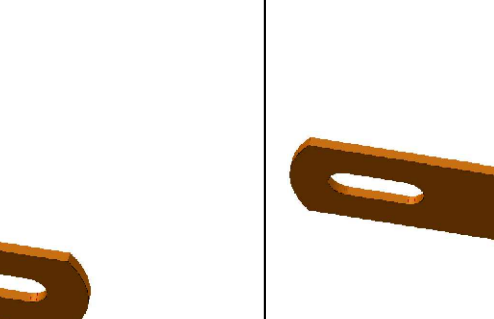


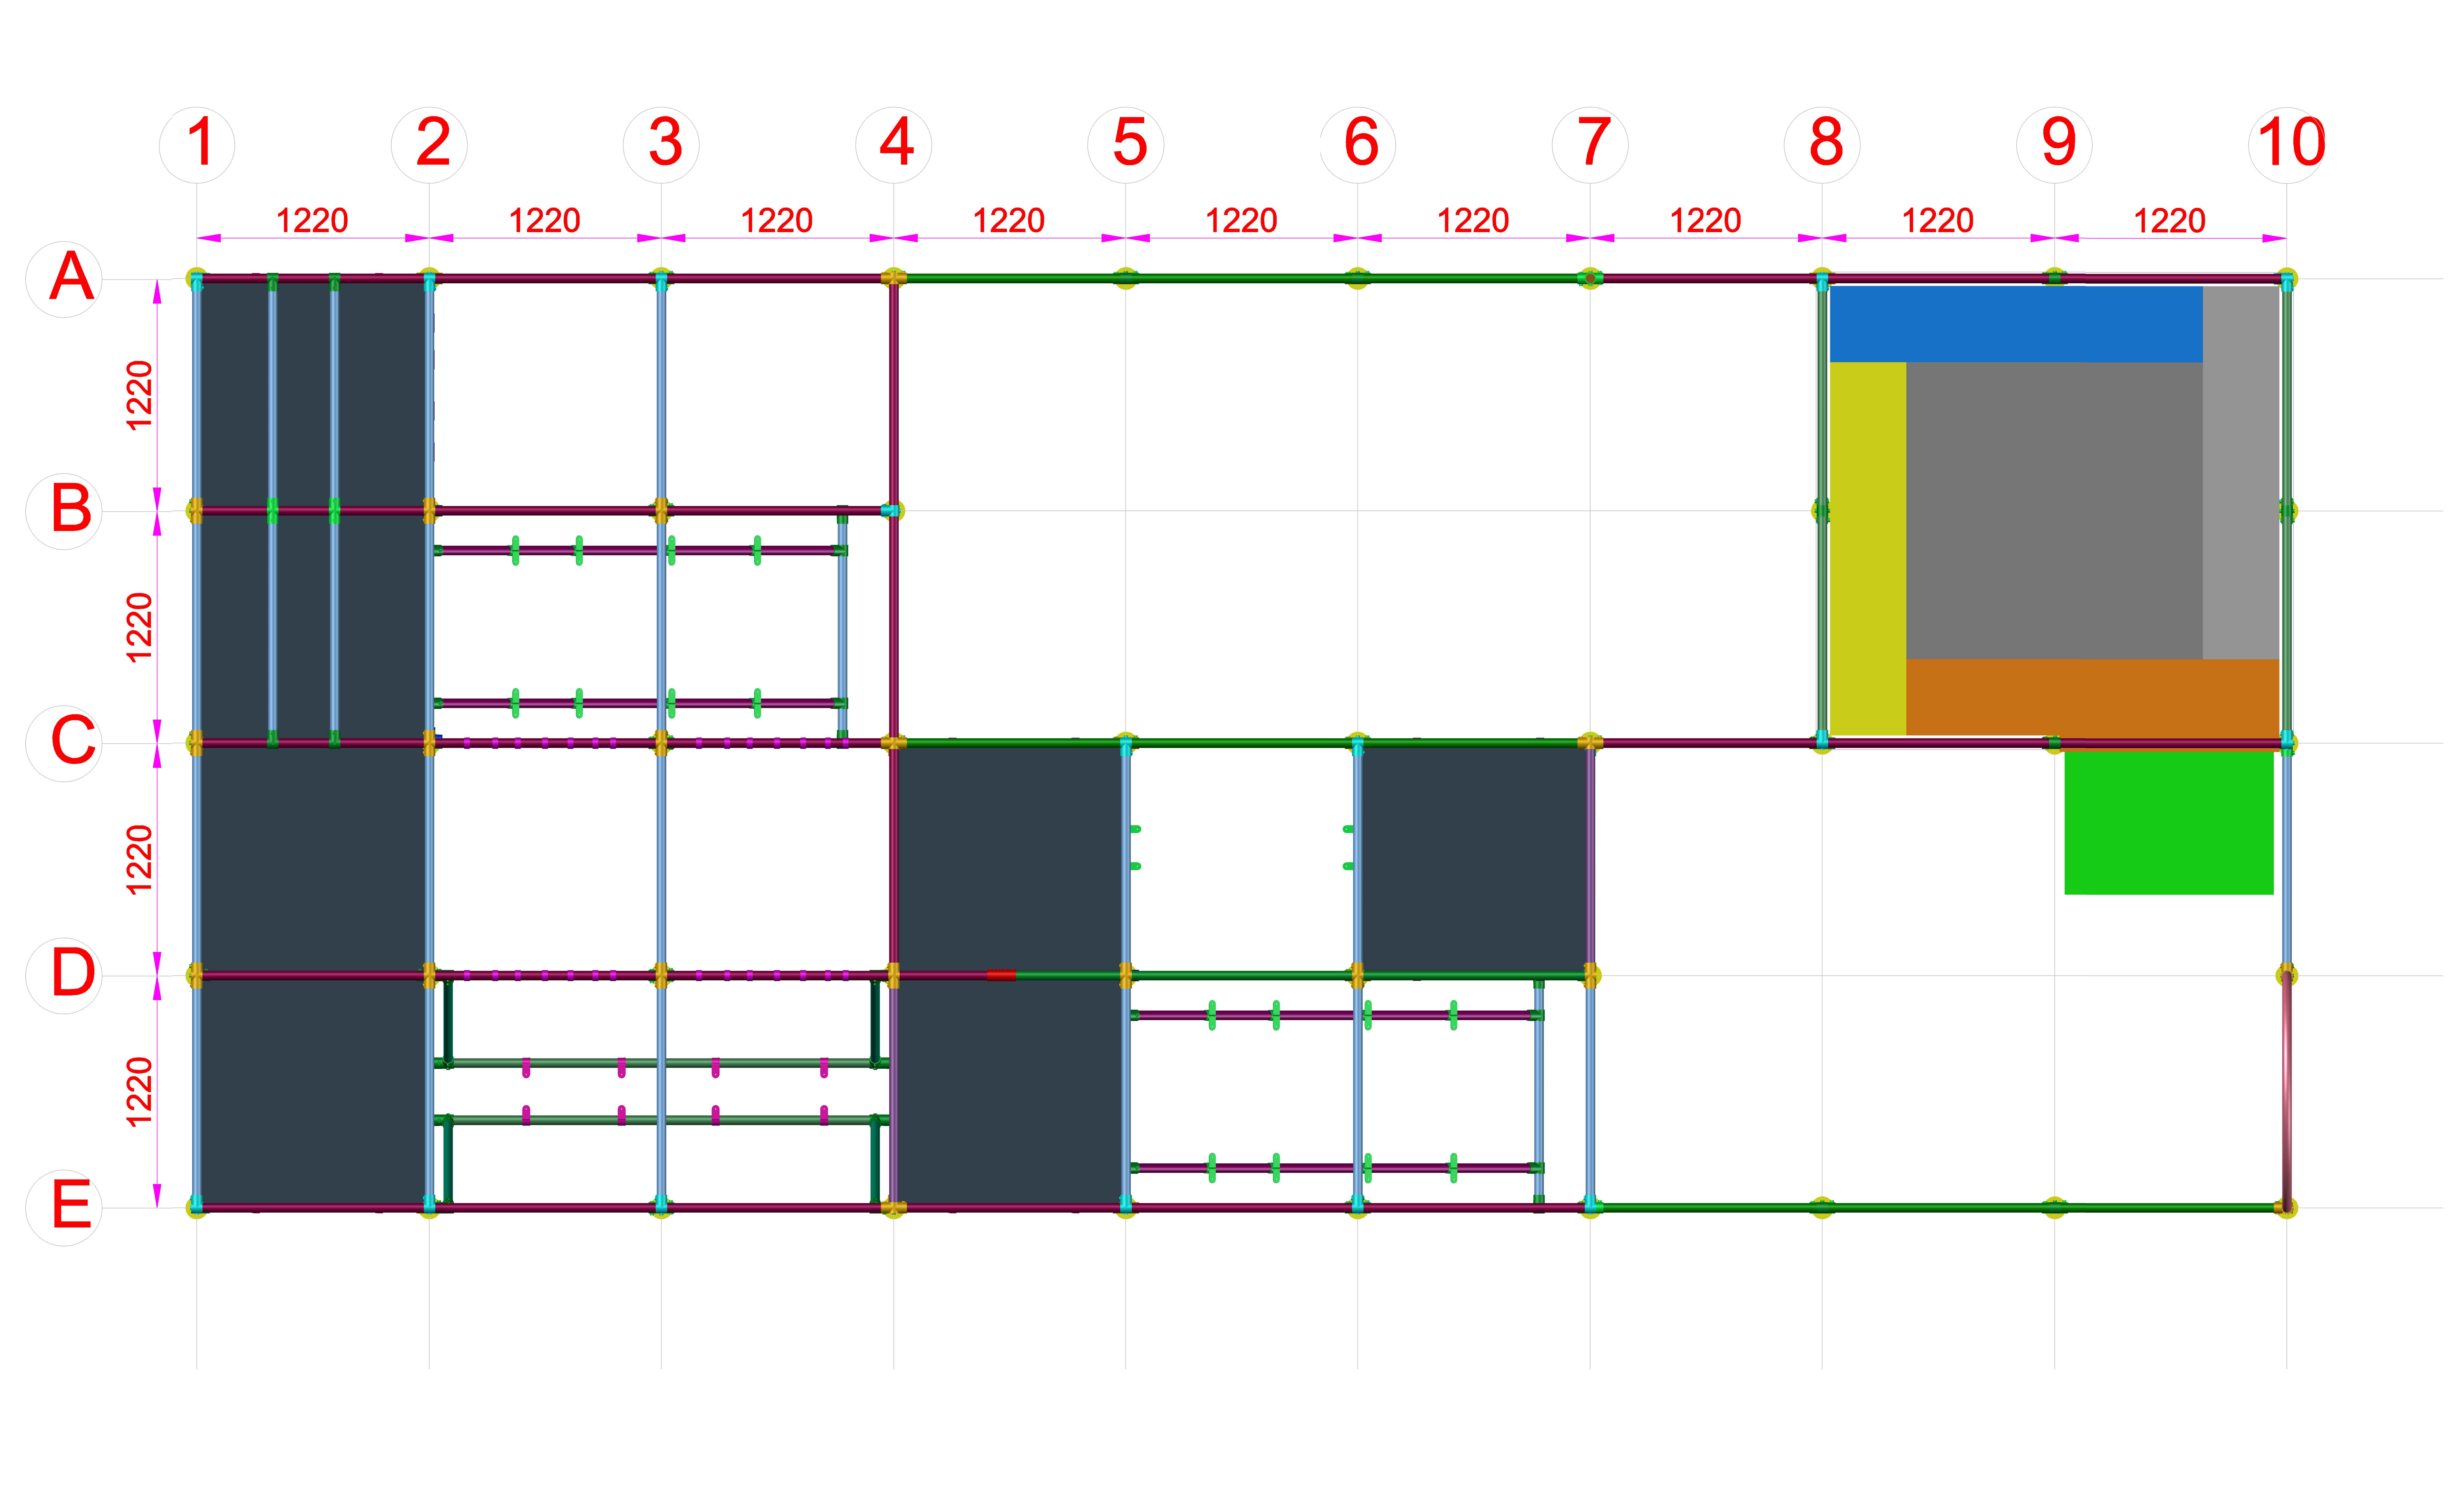




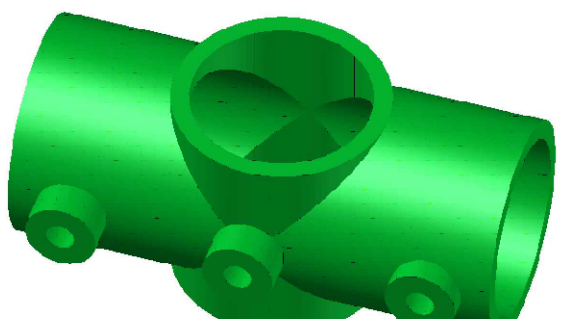
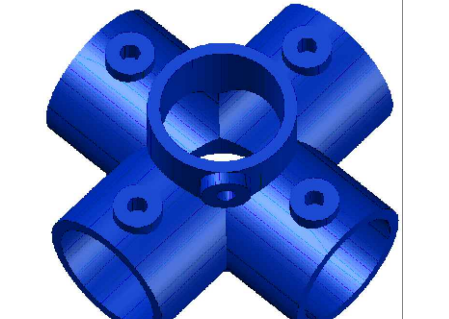
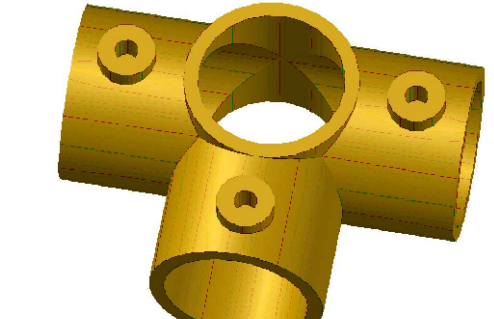
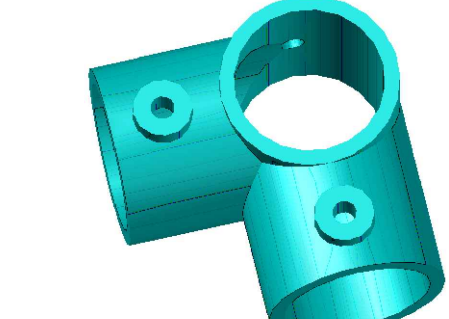
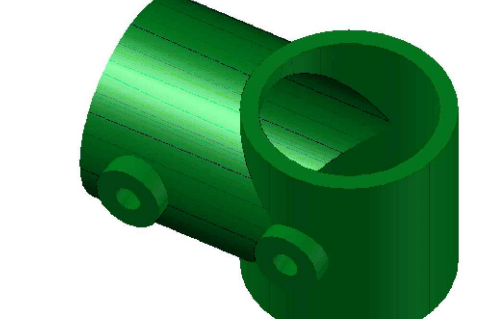
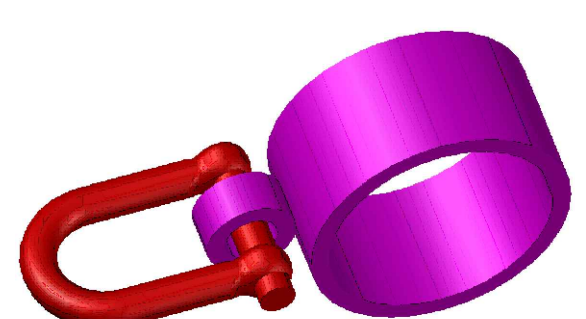
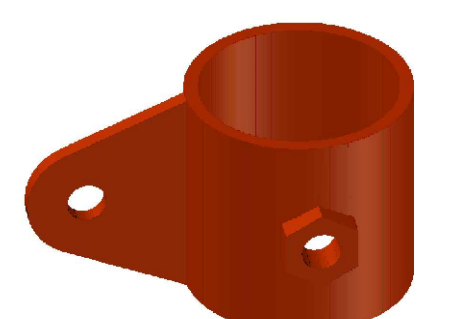
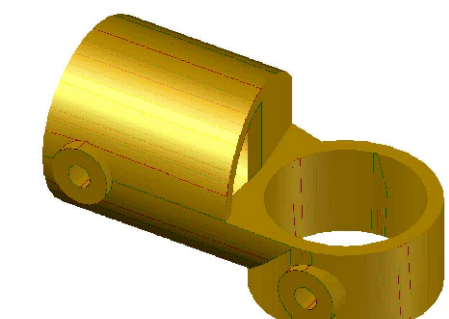
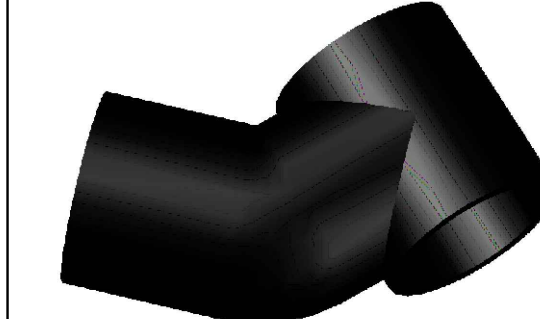
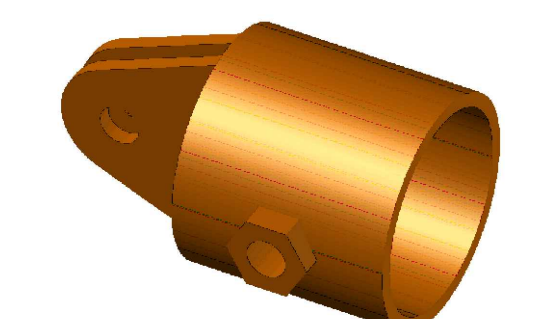
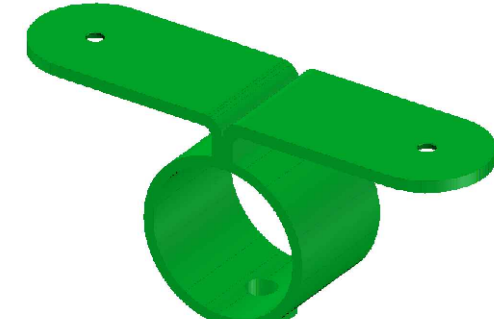
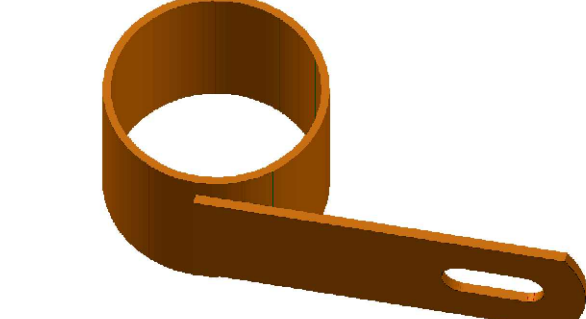
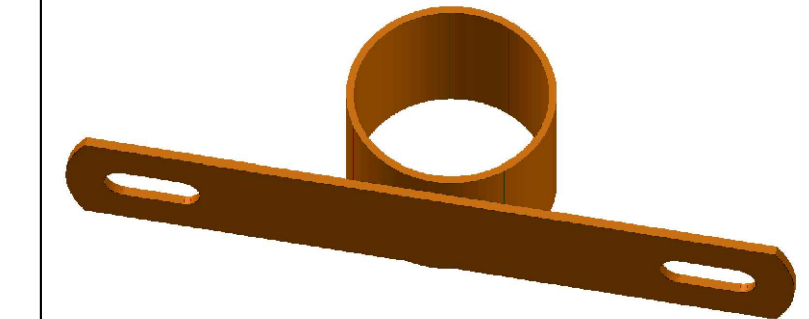


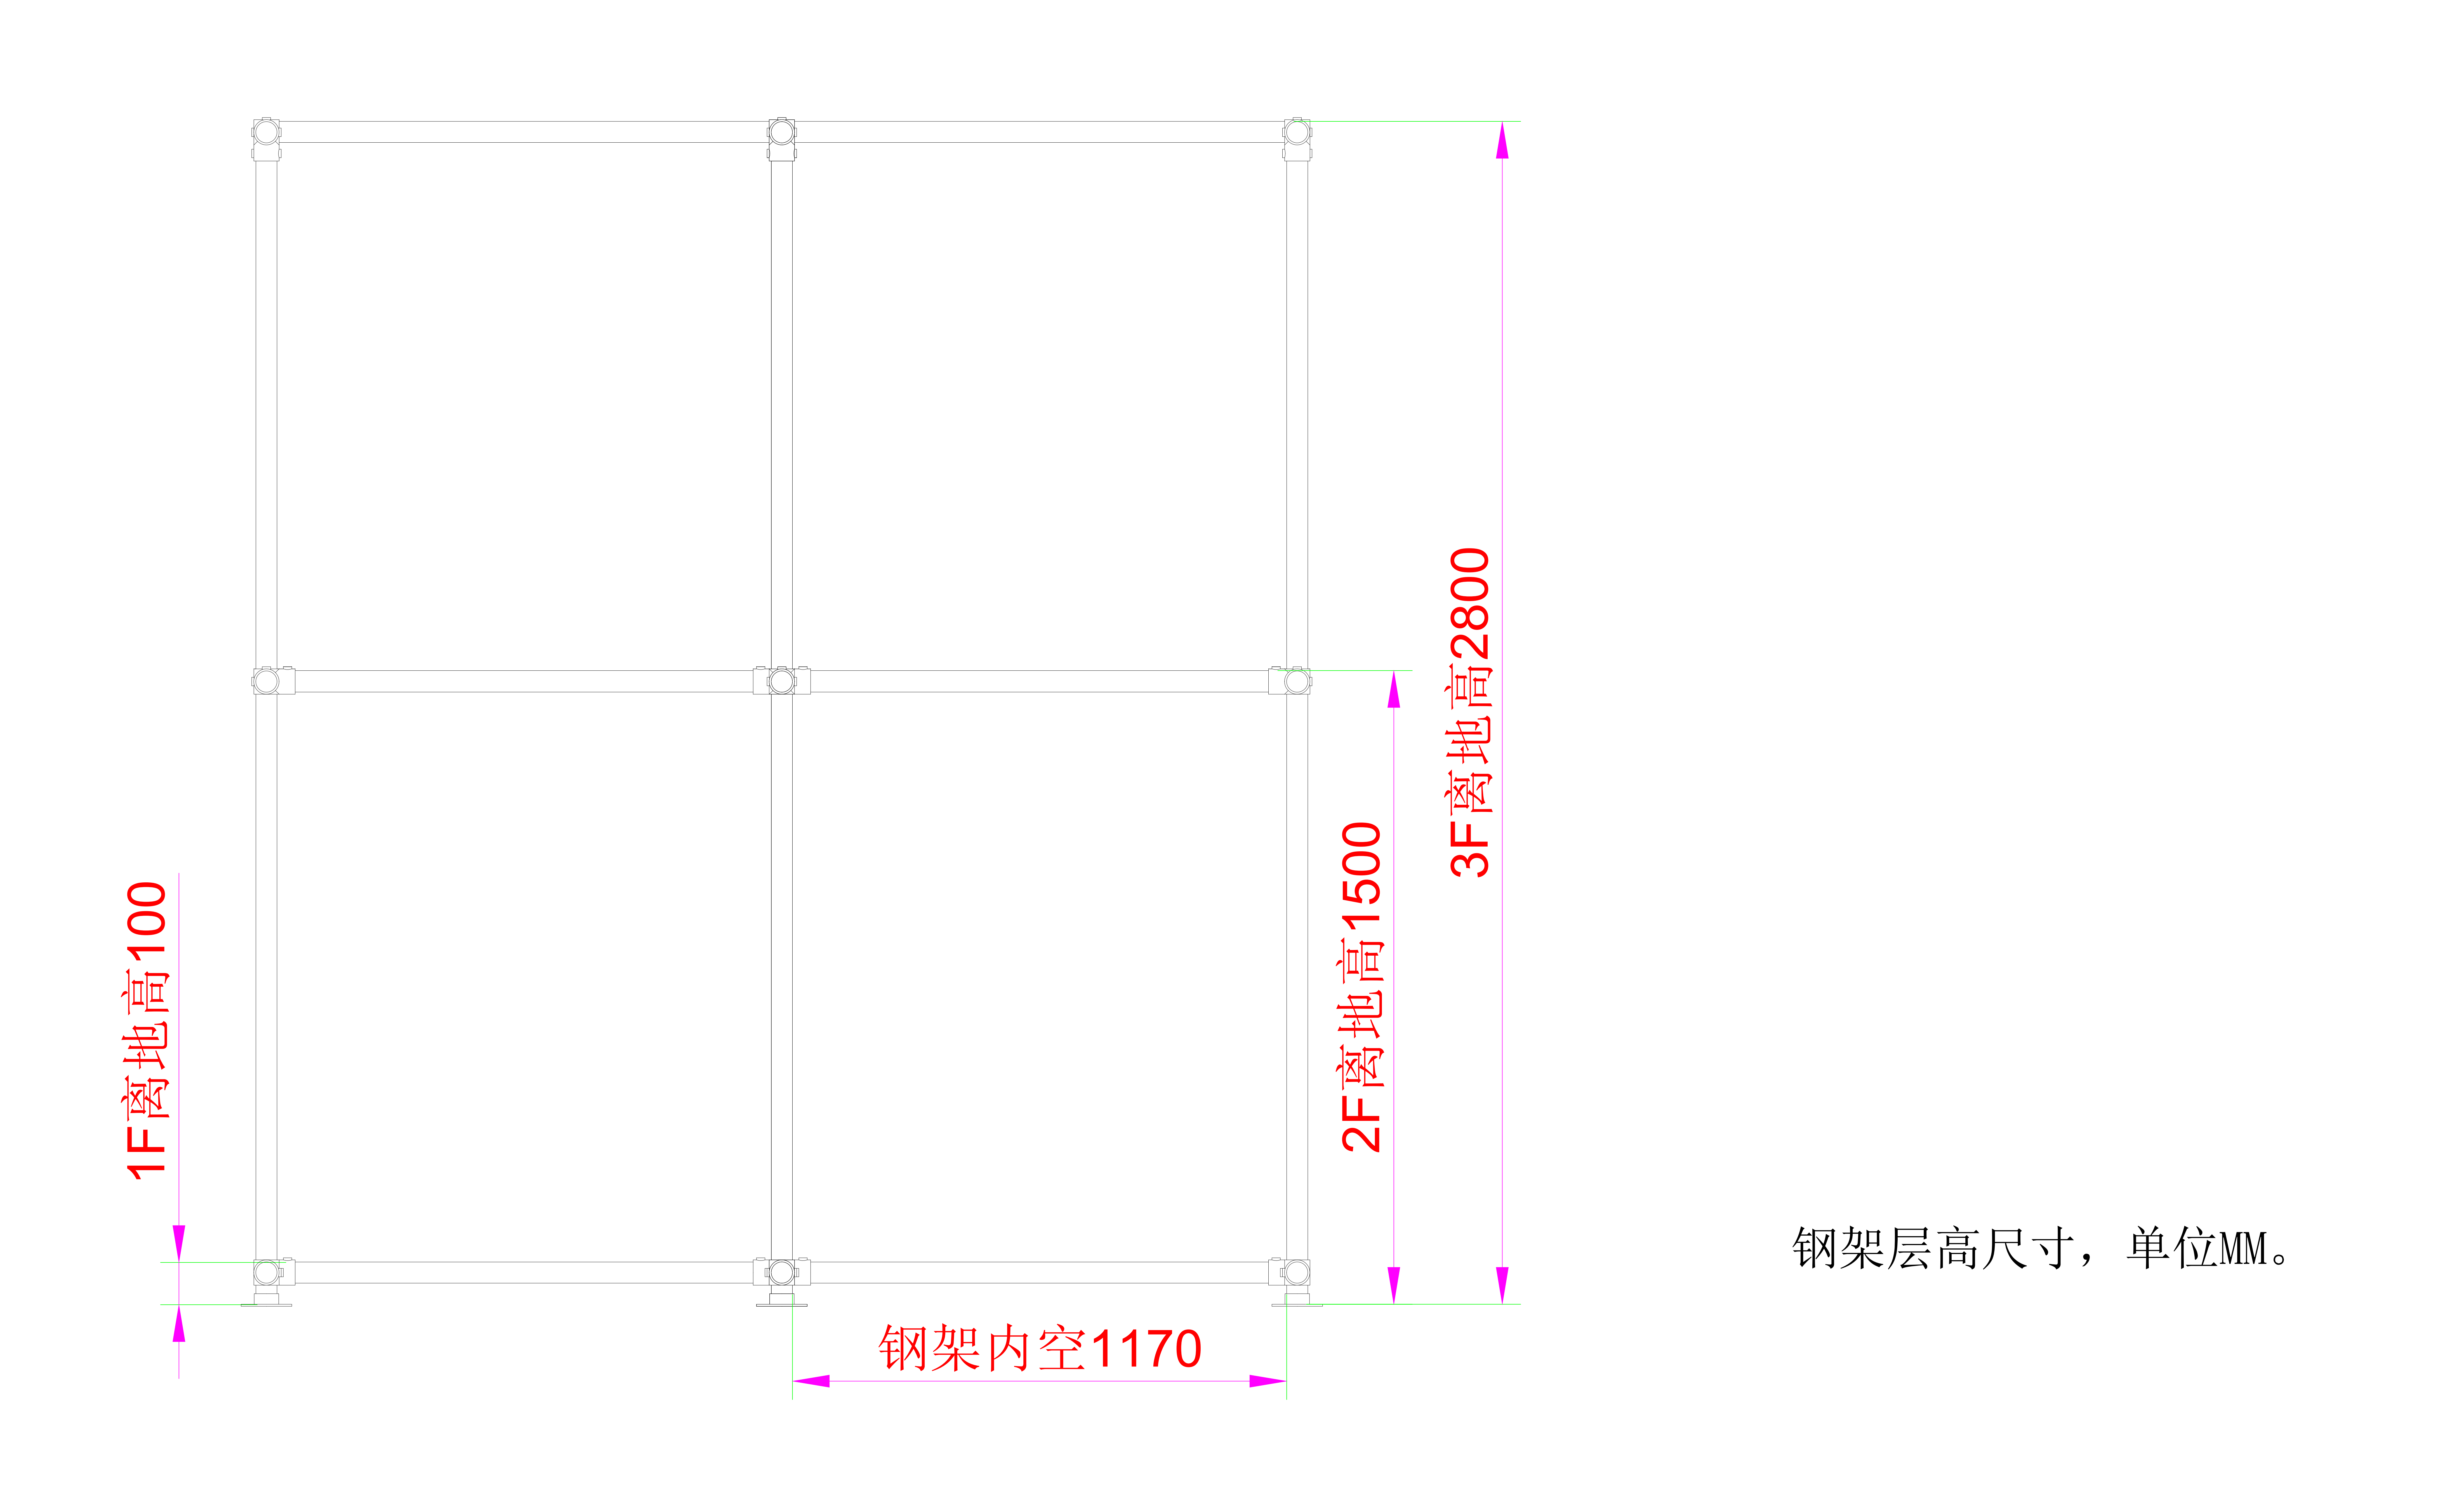
安装图

1# 	2# 	3# 	5# 	6# 	8# 	9# 	10# 	11# 	12# 	D1/单边 	D2/双边 	L1/龙门单边 	L2/龙门双边 
--	---	---	---	---	---	---	--	--	--	--	--	--	--



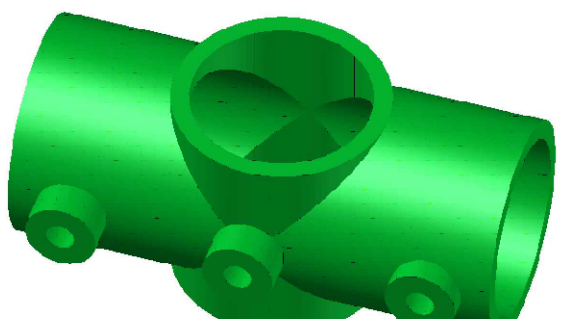
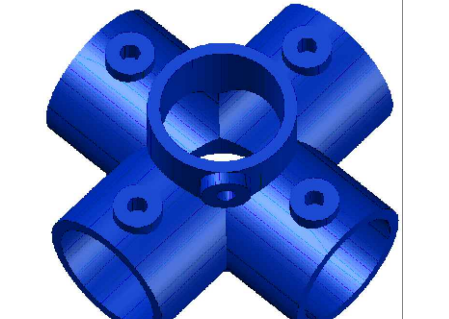
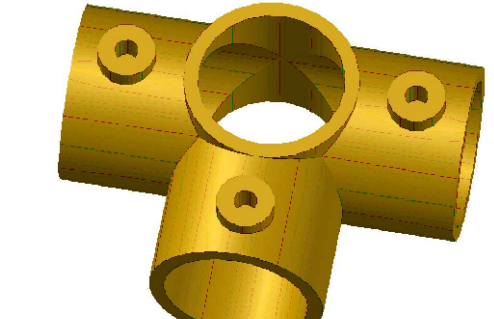
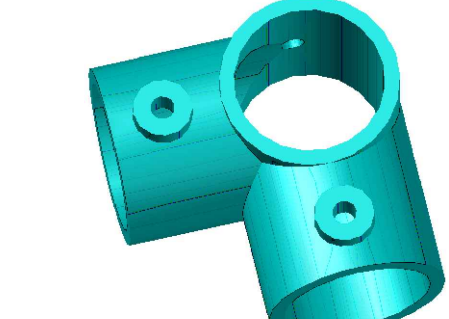
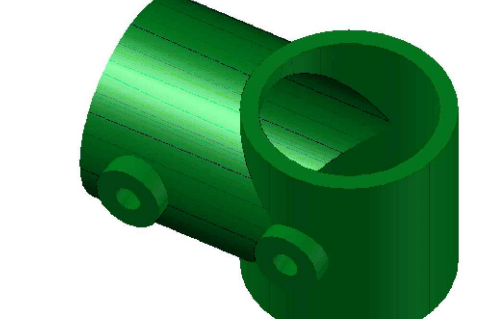
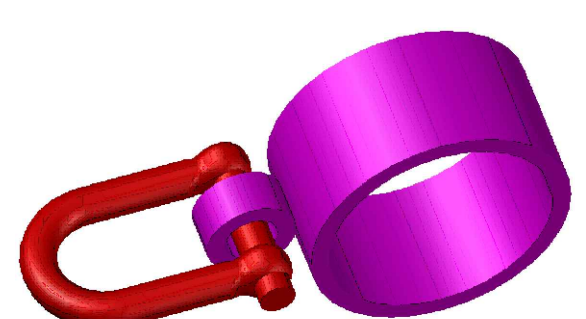
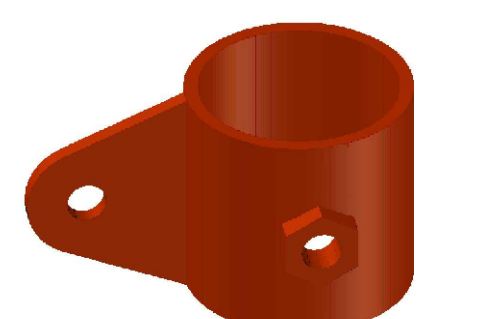
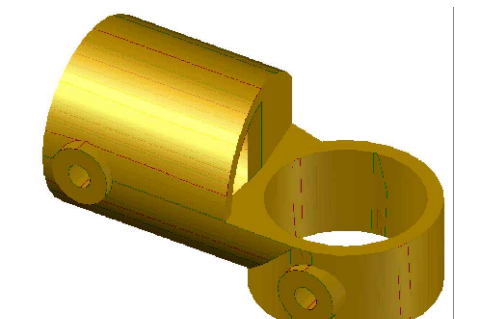
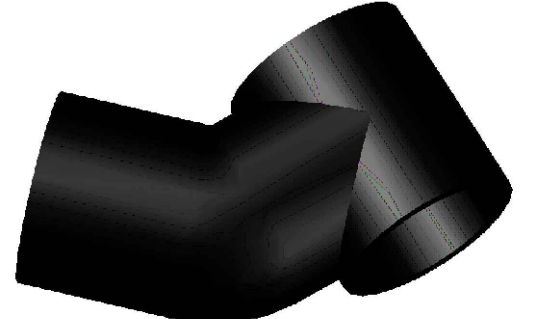
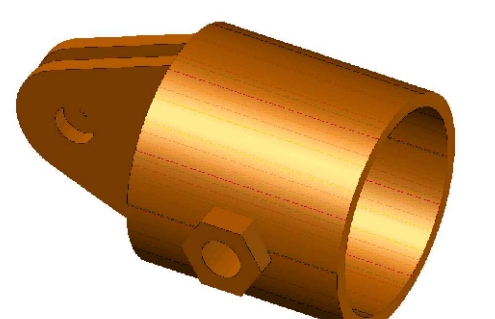
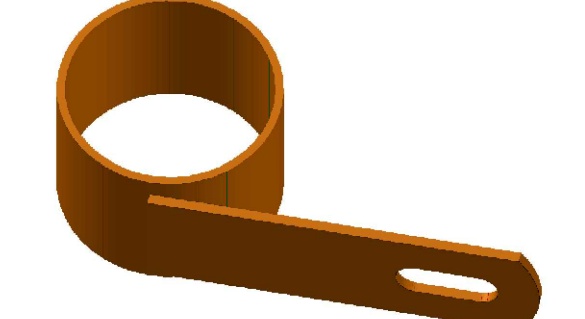
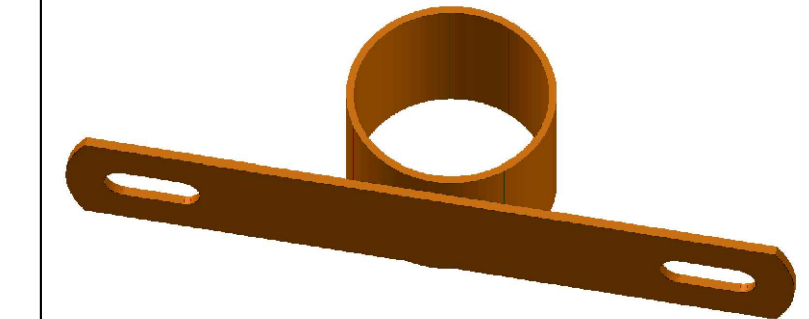
安装图

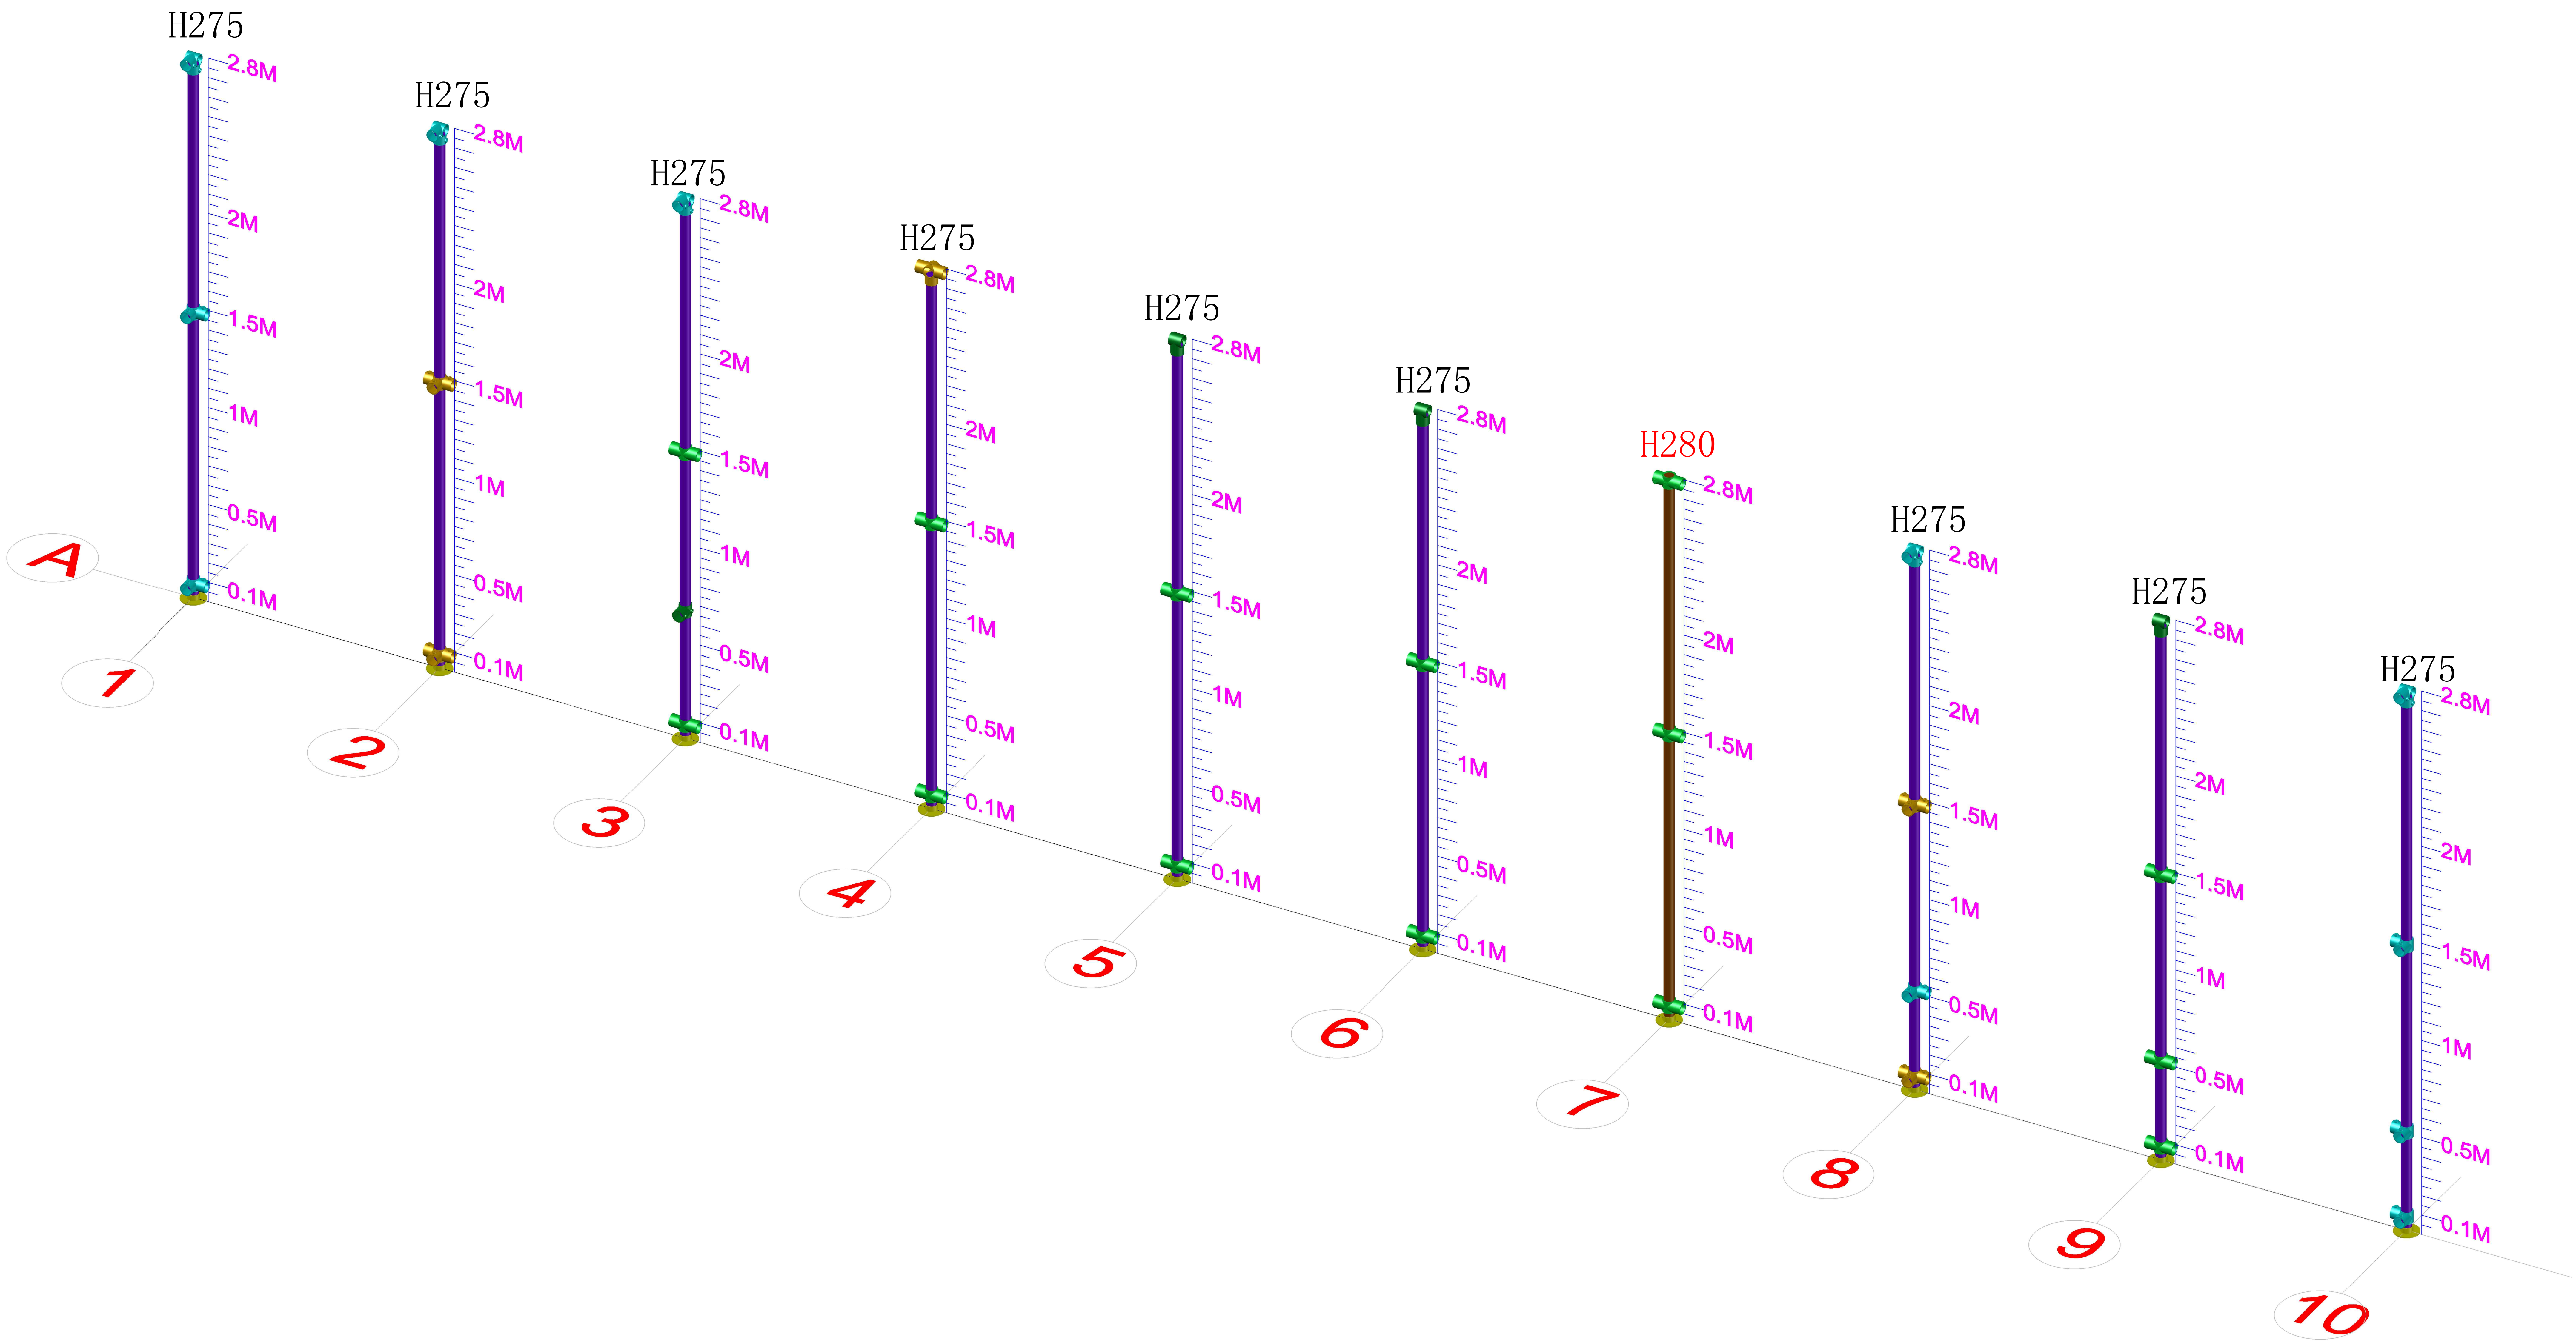
1#	2#	3#	5#	6#	8#	9#	10#	11#	12#	D1/单边	D2/双边	L1/龙门单边	L2/龙门双边
													



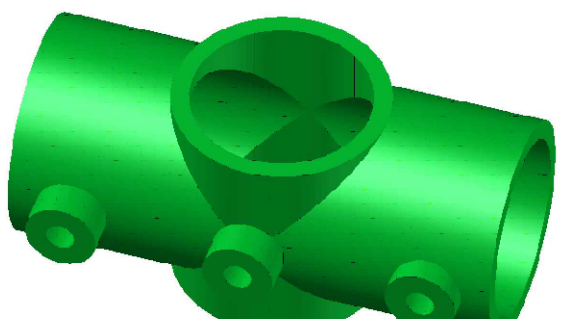
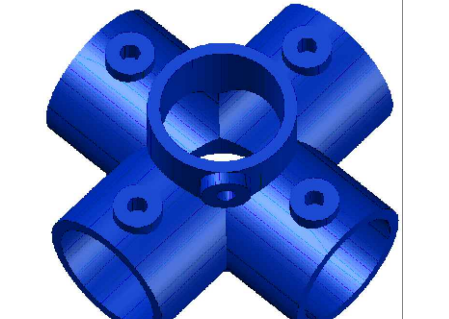
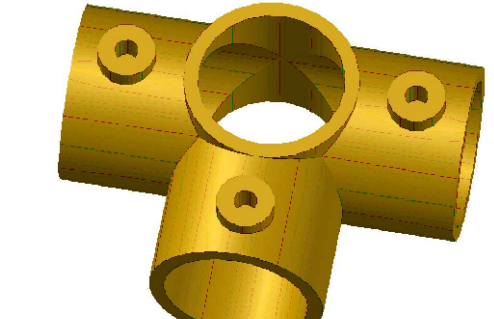
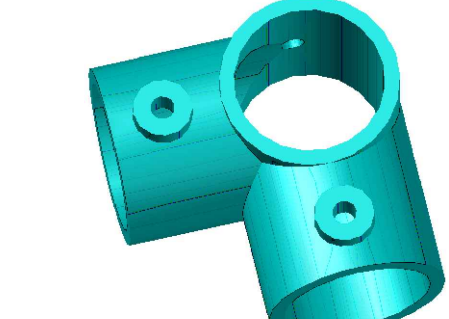
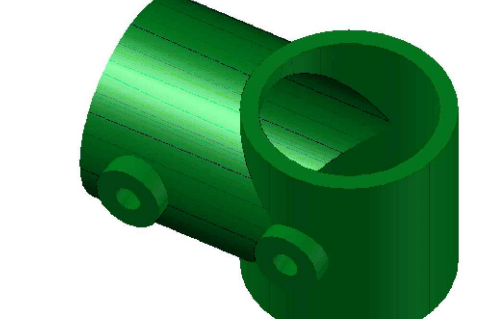
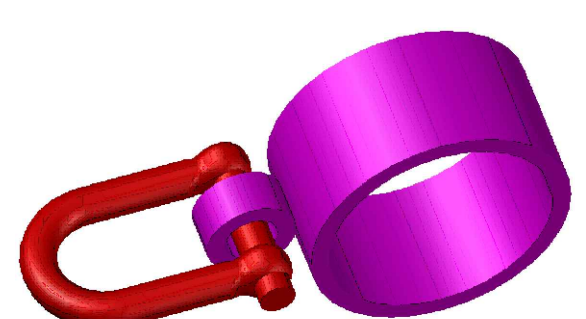
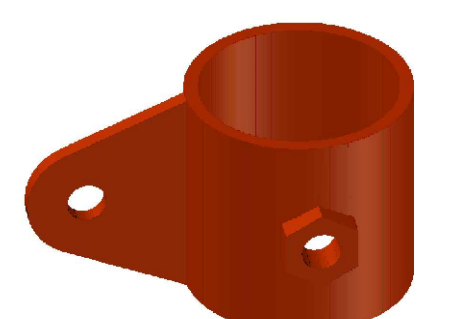
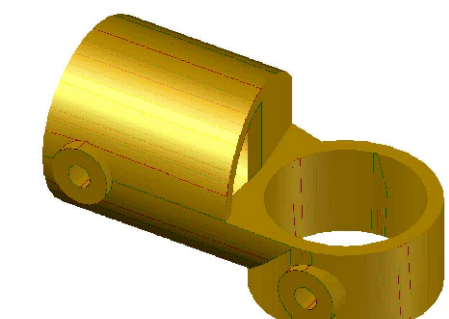
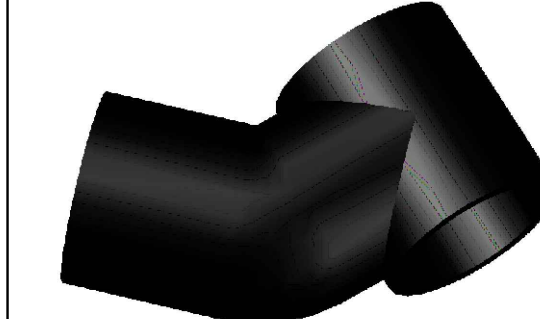
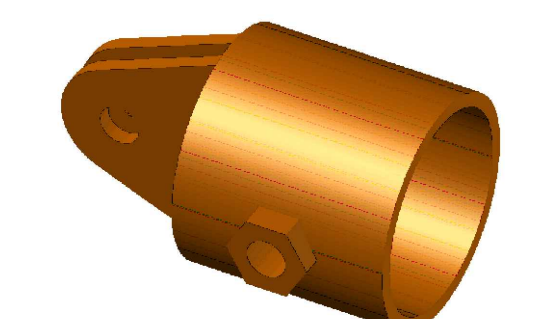
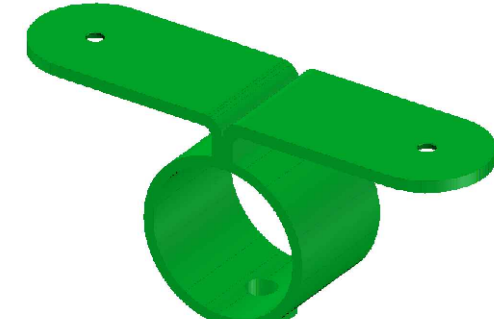
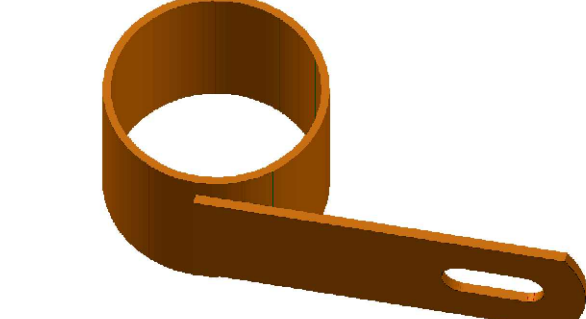
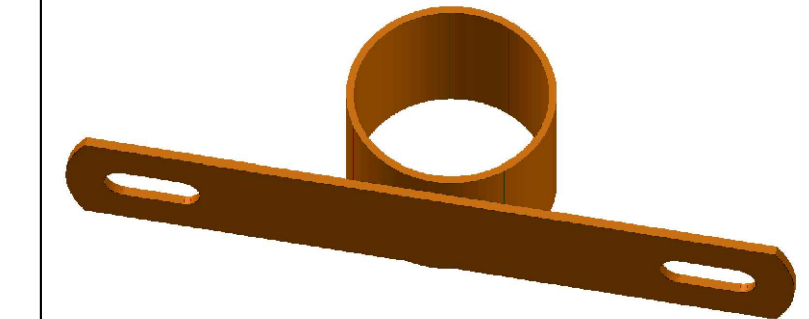
钢架层高尺寸，单位MM。

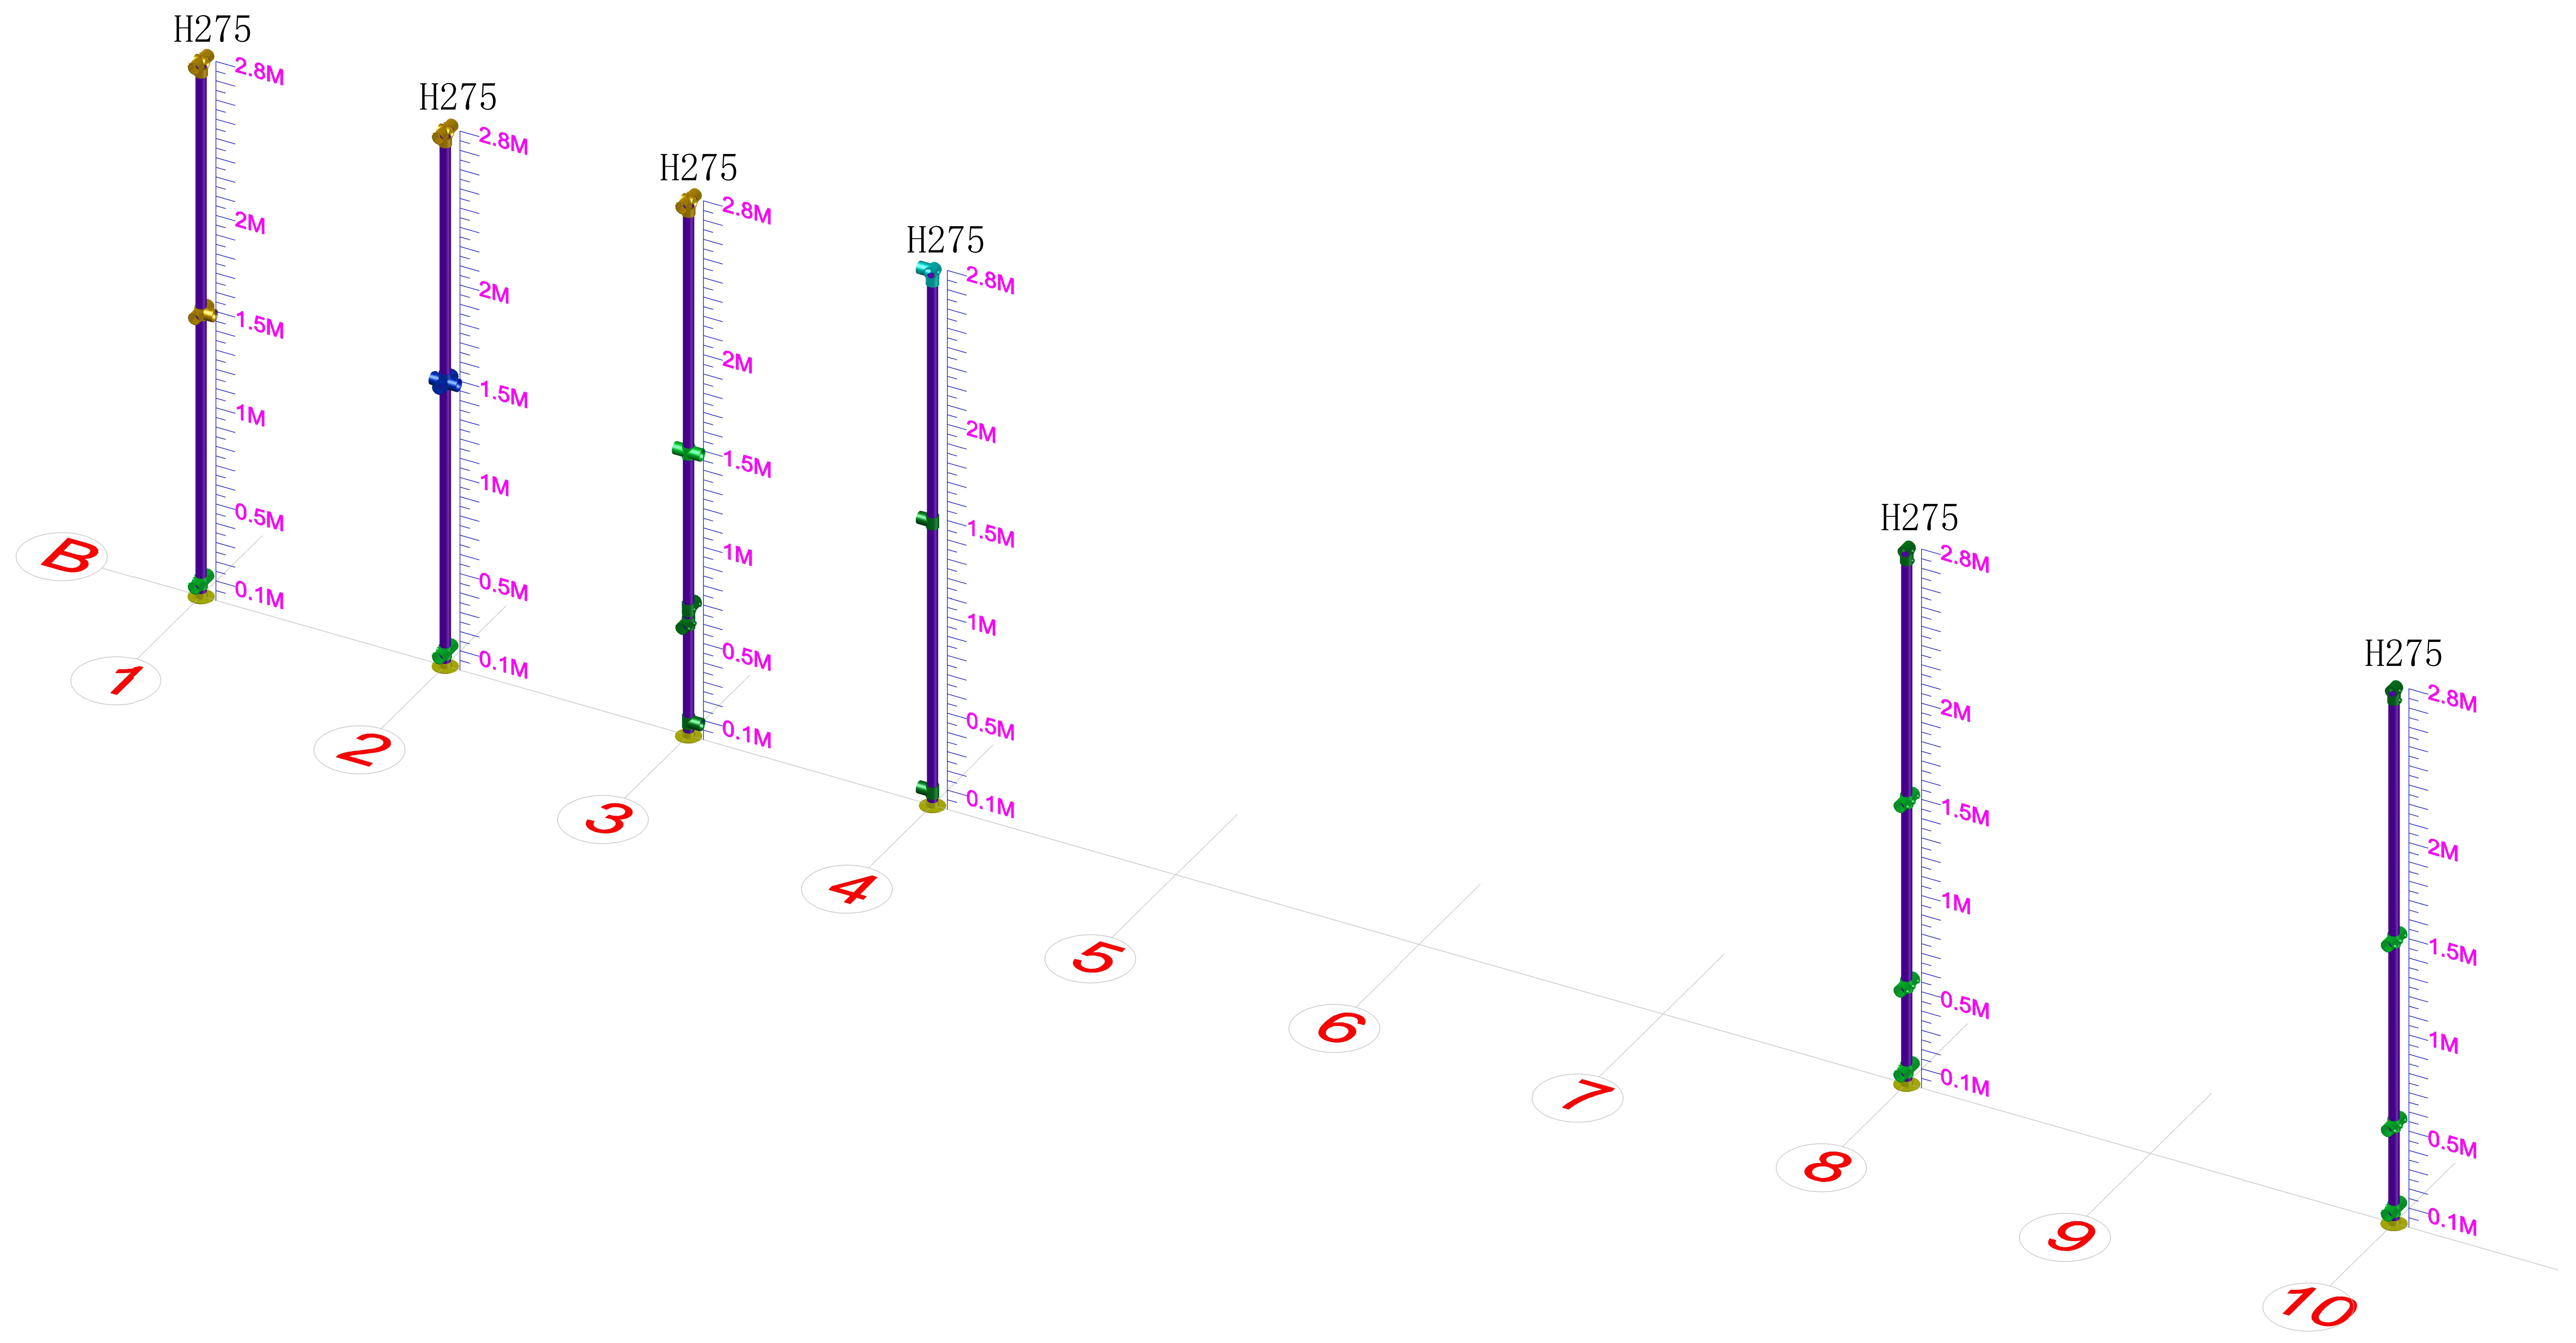
安装图

1#	2#	3#	5#	6#	8#	9#	10#	11#	12#	D1/单边	D2/双边	L1/龙门单边	L2/龙门双边
													

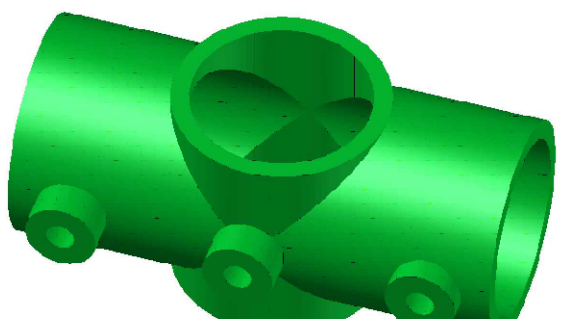
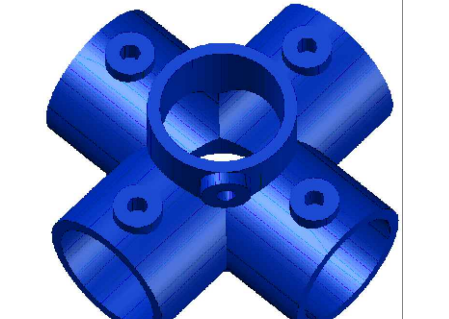
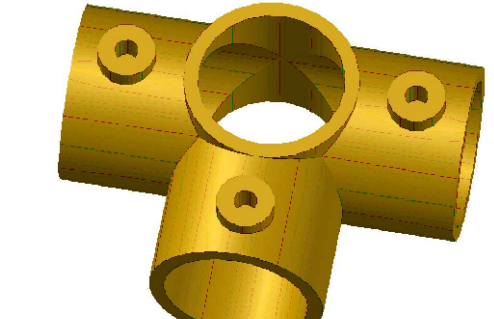
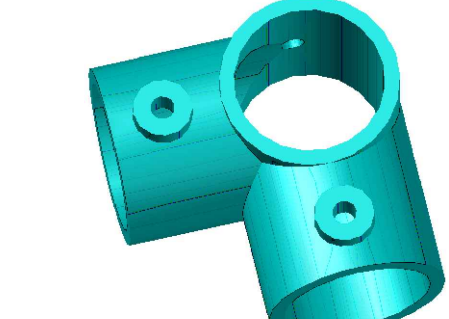
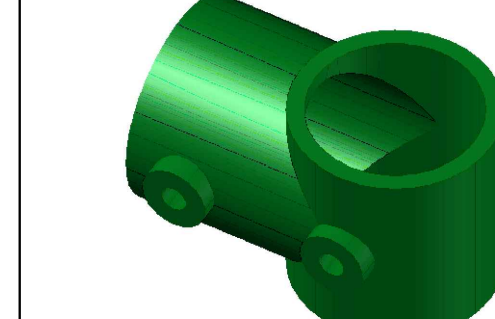
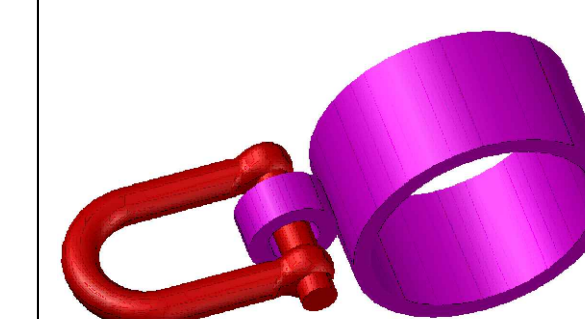
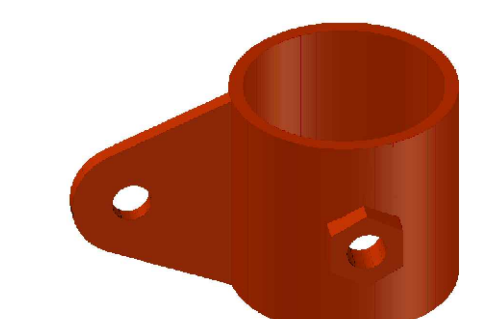
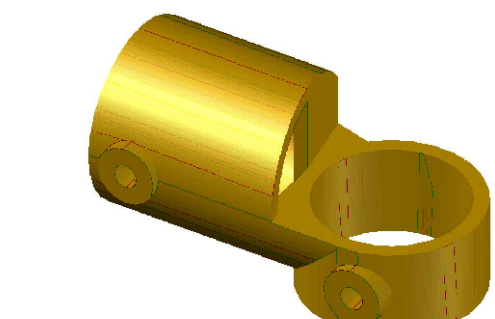
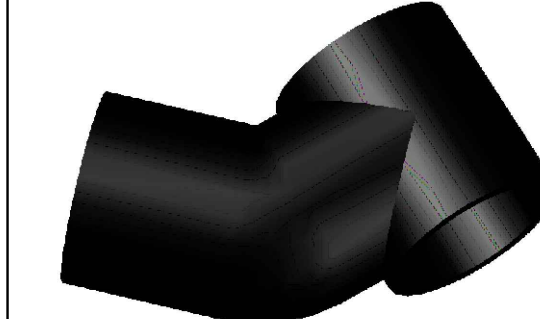
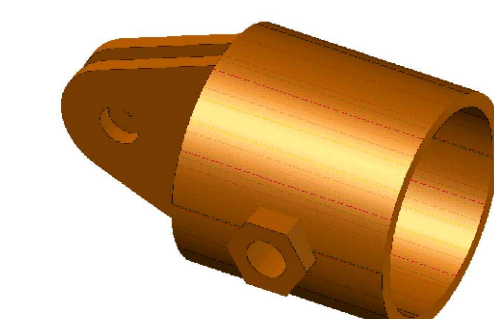
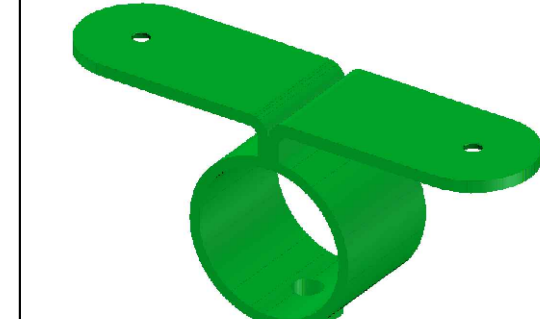
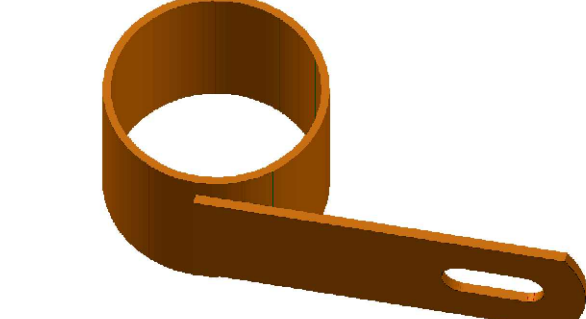
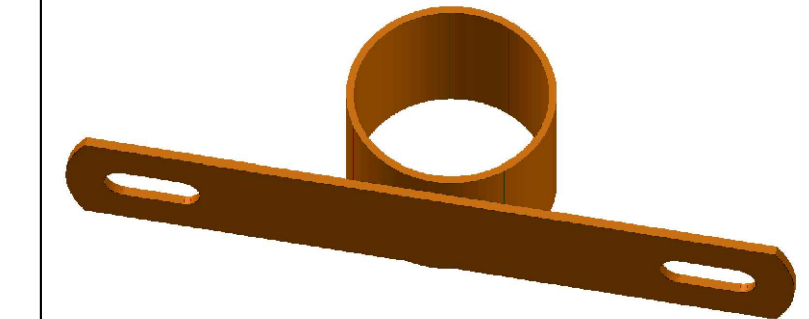


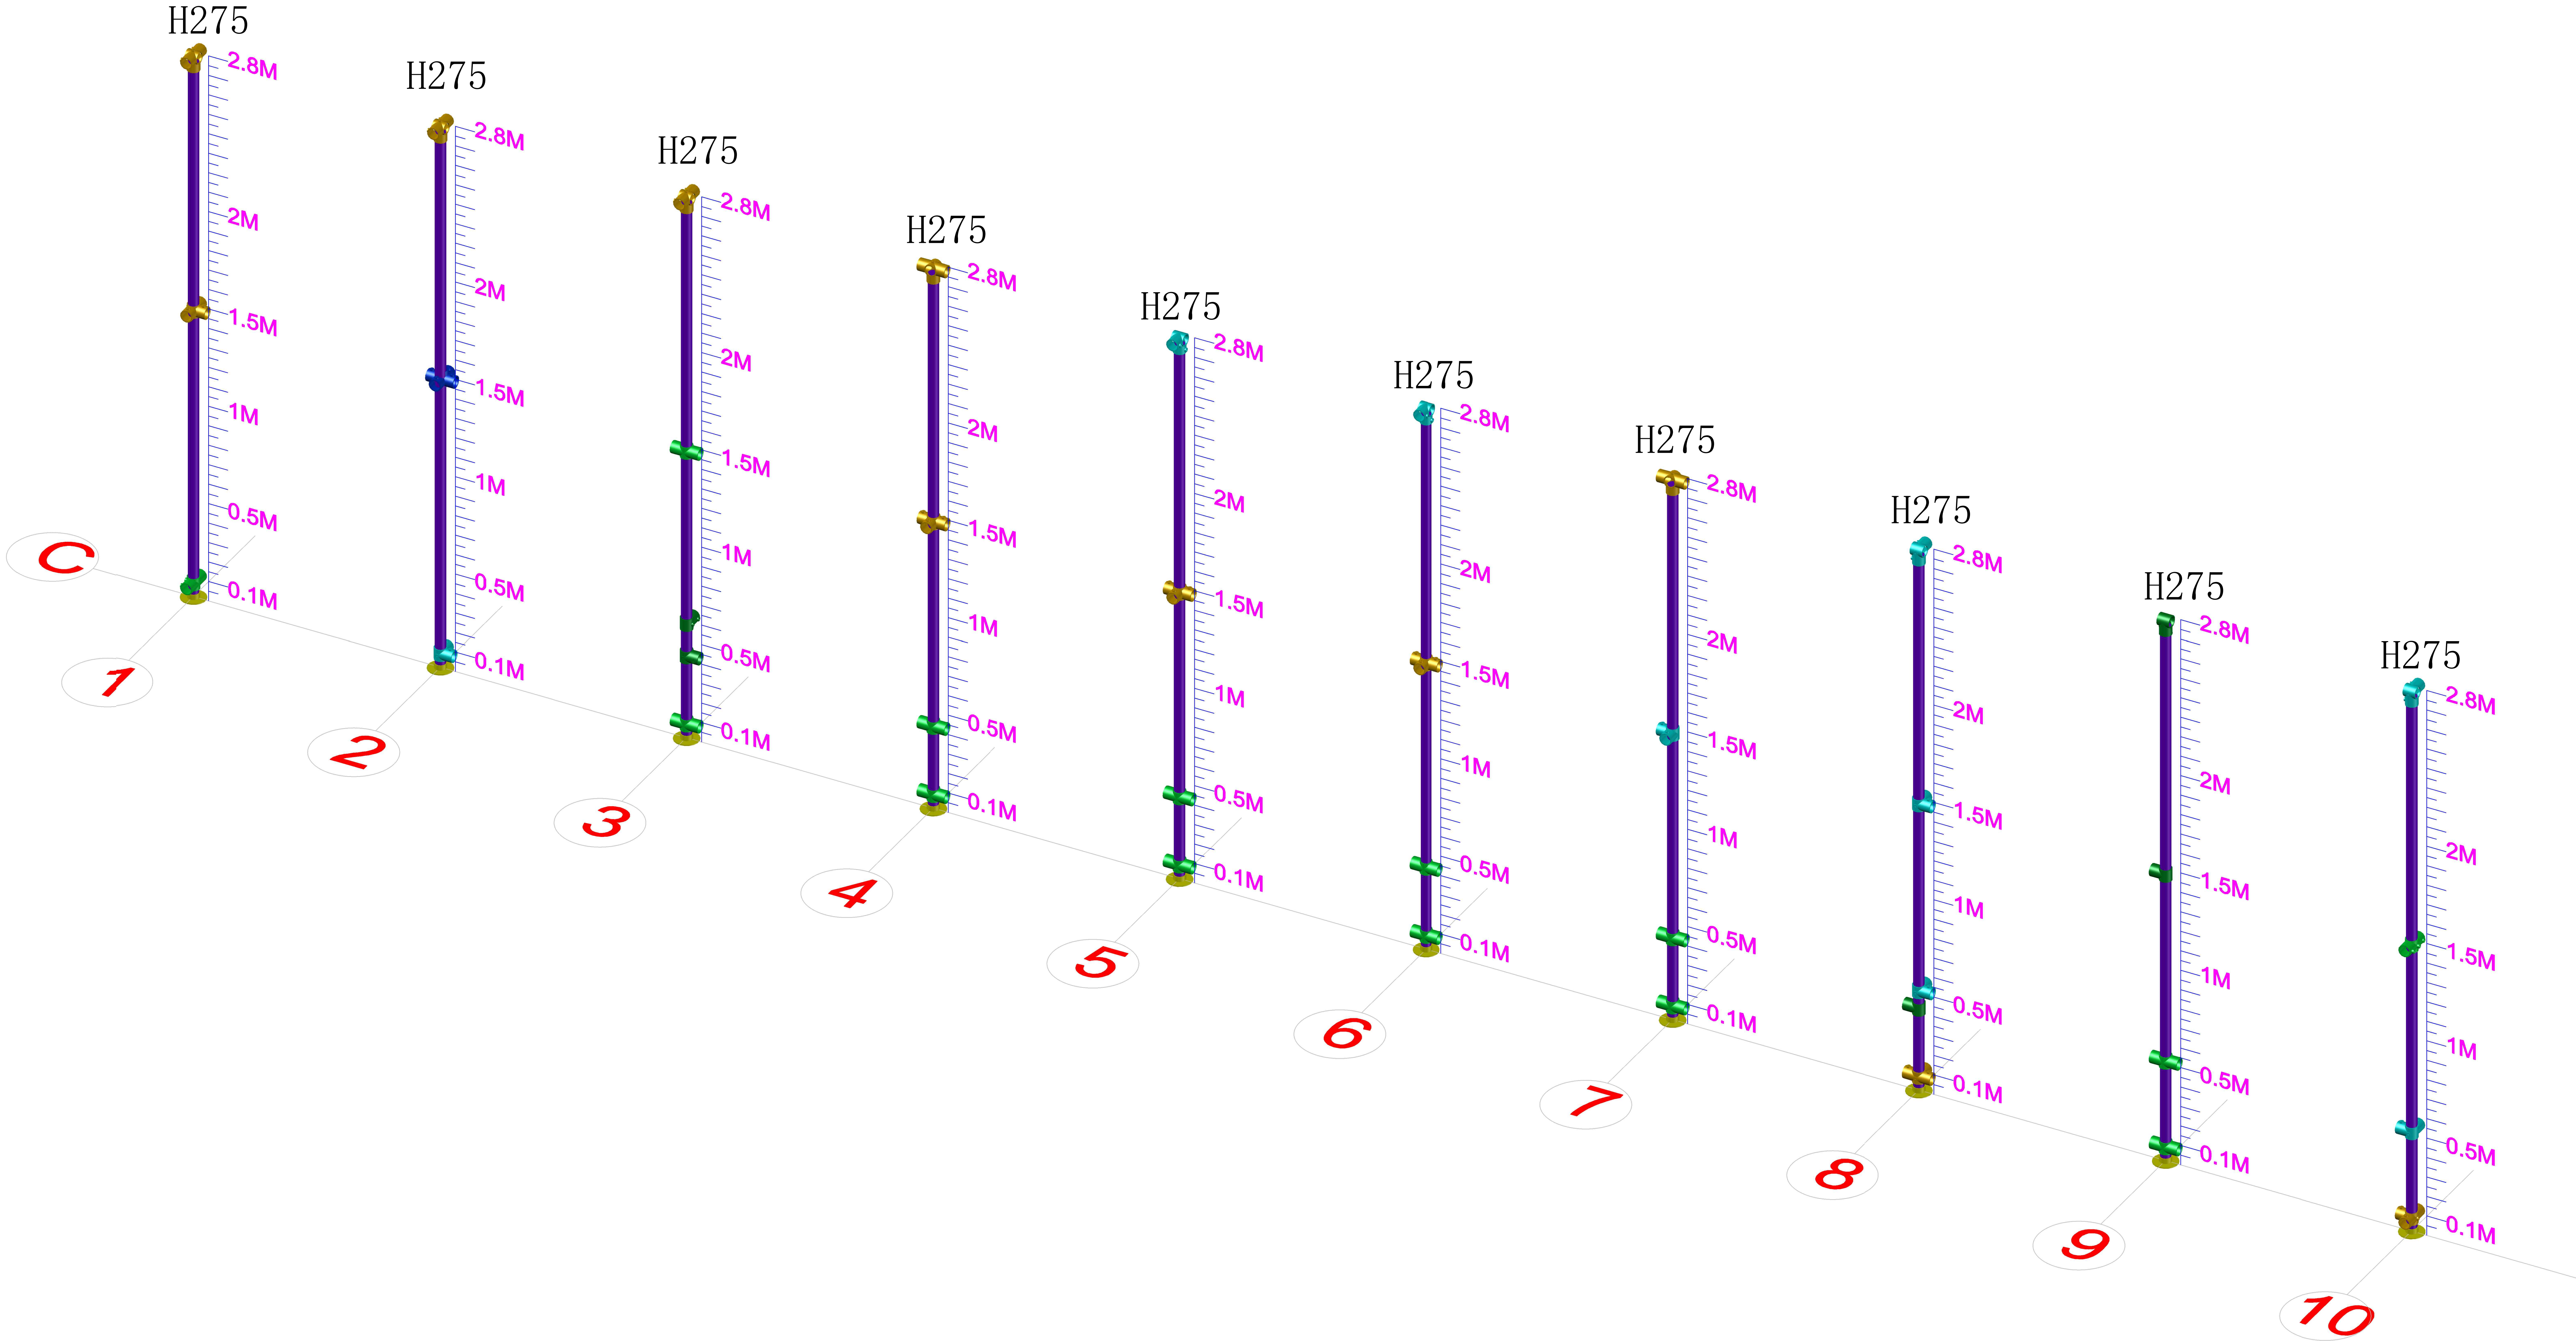
安装图

1#	2#	3#	5#	6#	8#	9#	10#	11#	12#	D1/单边	D2/双边	L1/龙门单边	L2/龙门双边
													

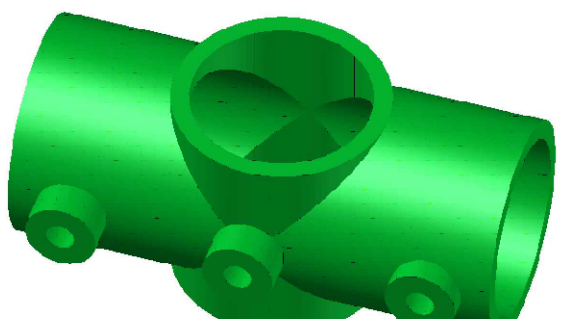
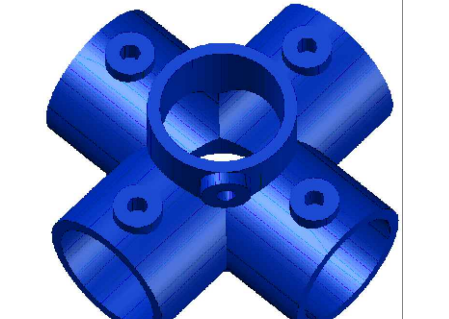
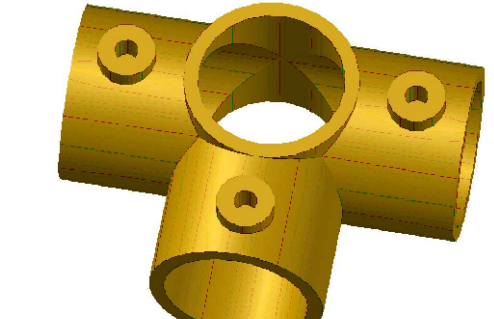
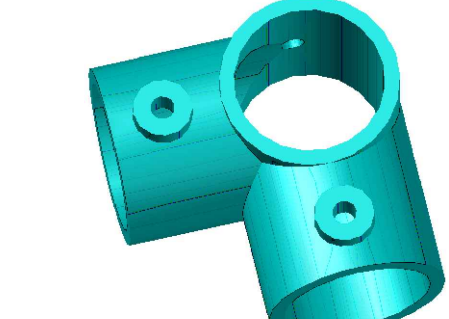
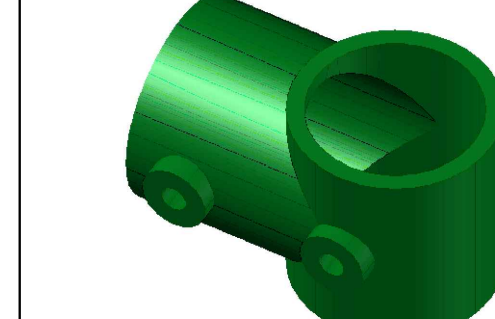
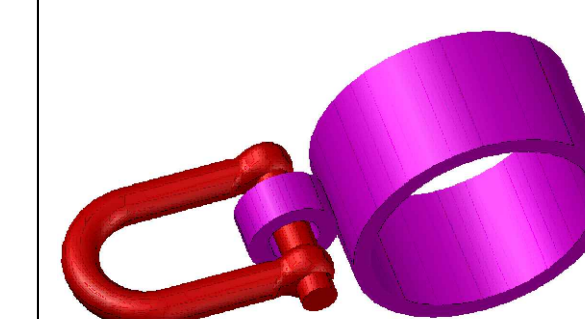
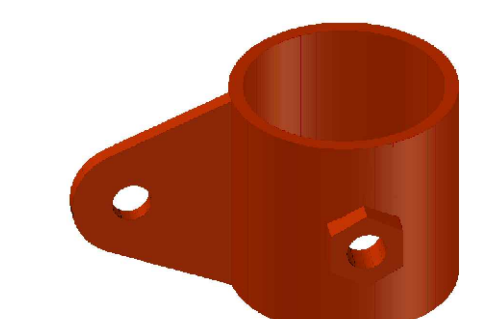
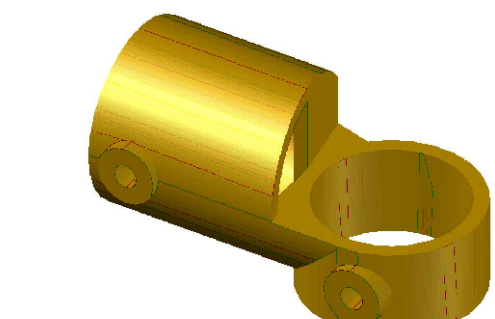
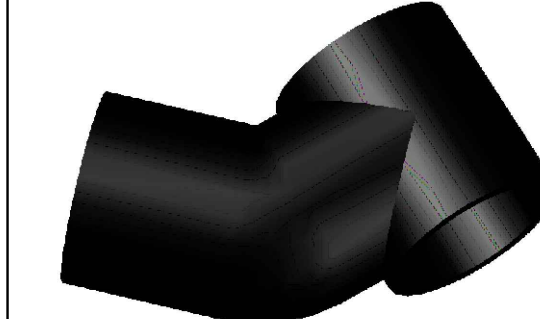
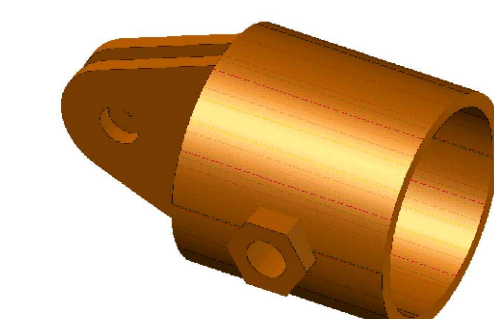
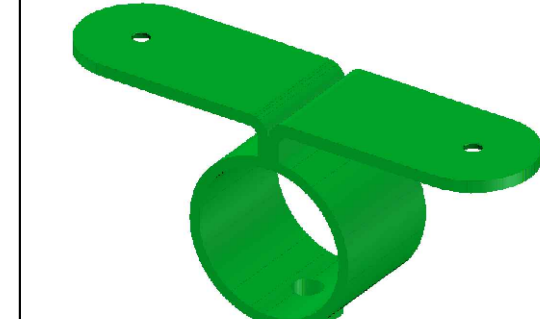
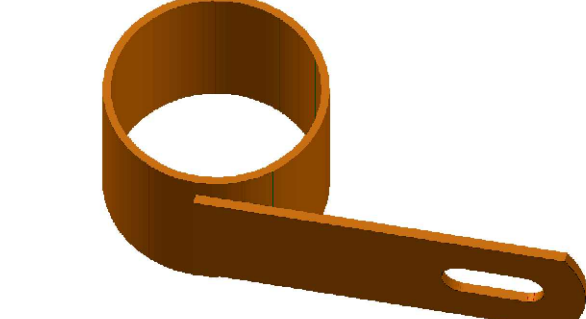
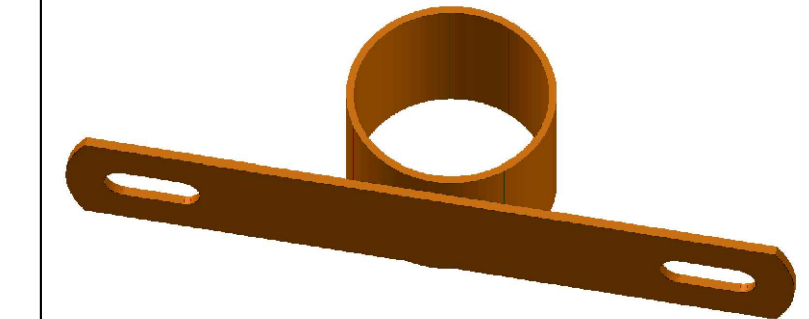


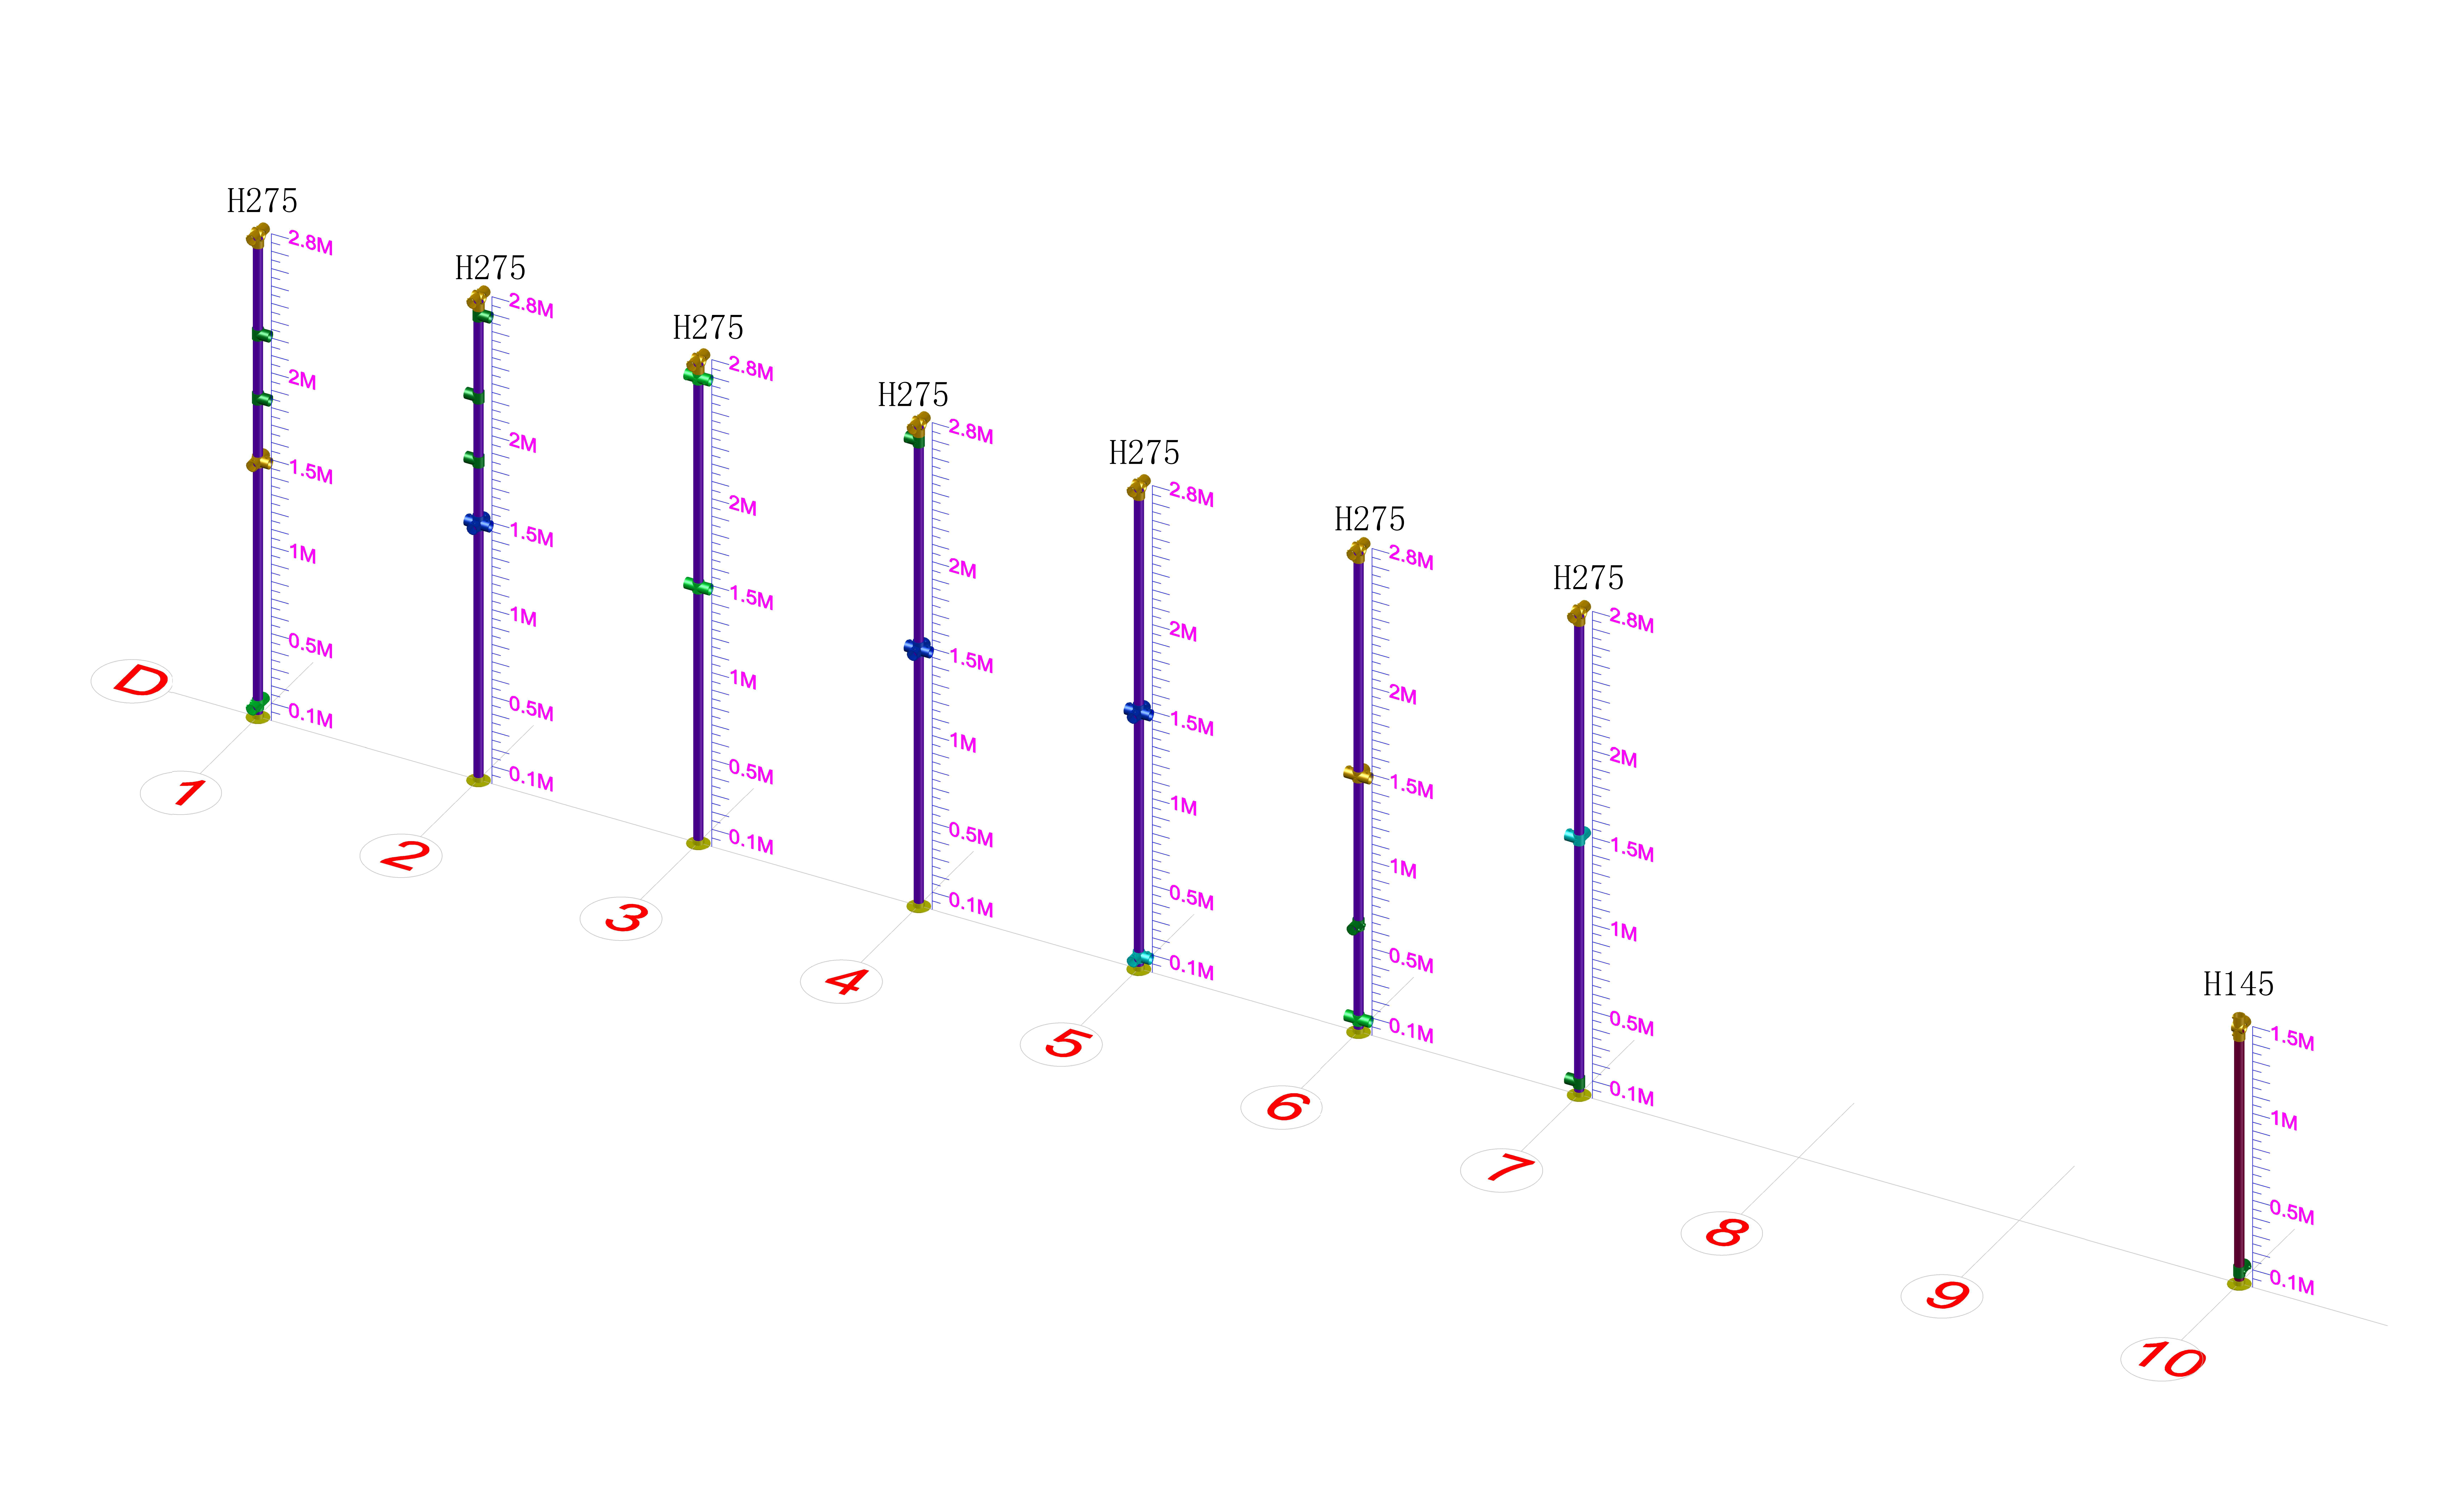
安装图

1#	2#	3#	5#	6#	8#	9#	10#	11#	12#	D1/单边	D2/双边	L1/龙门单边	L2/龙门双边
													

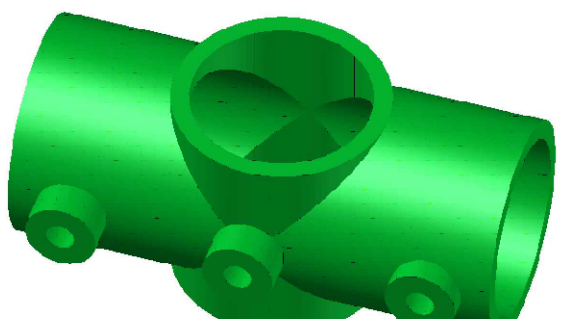
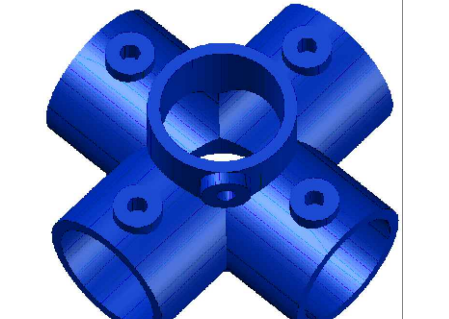
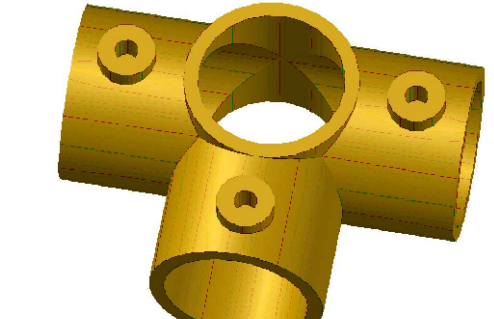
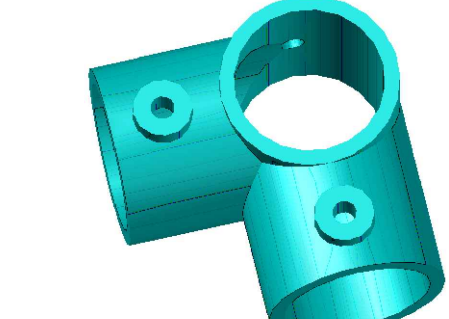
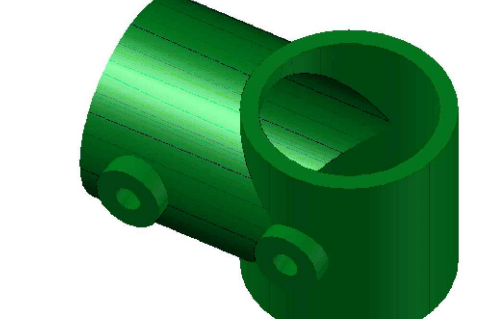
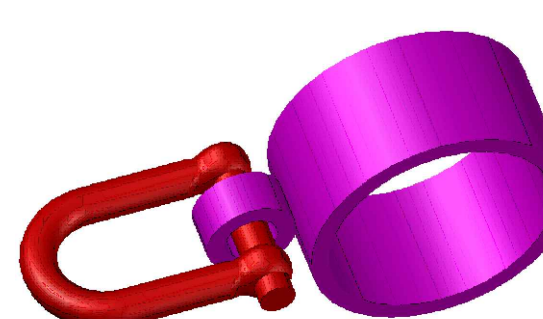
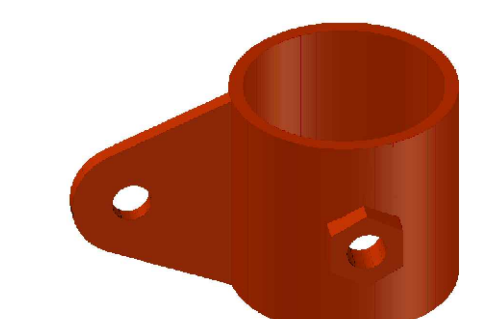
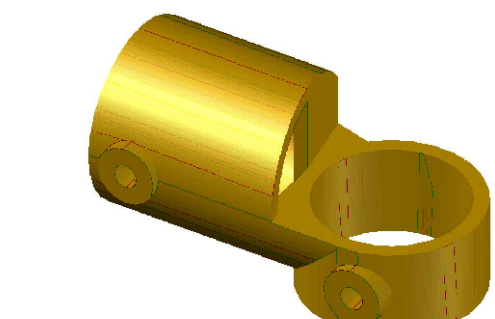
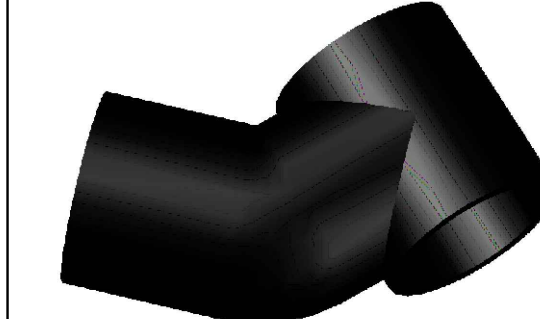
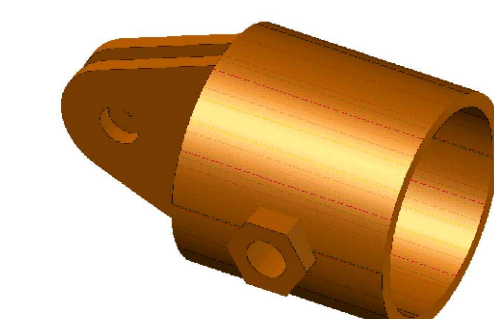
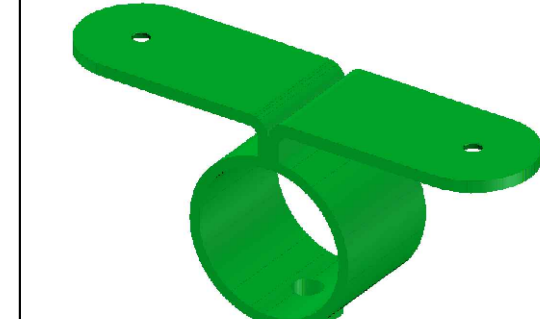
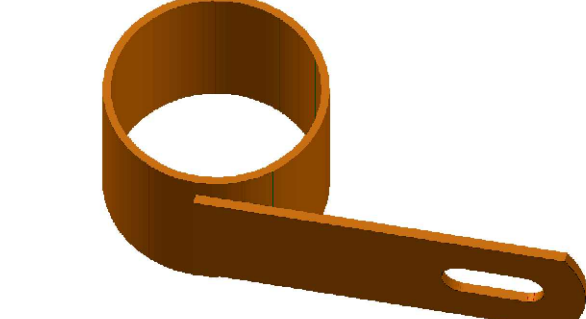
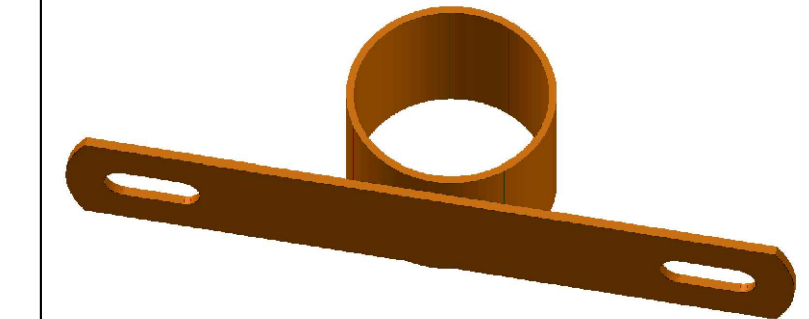


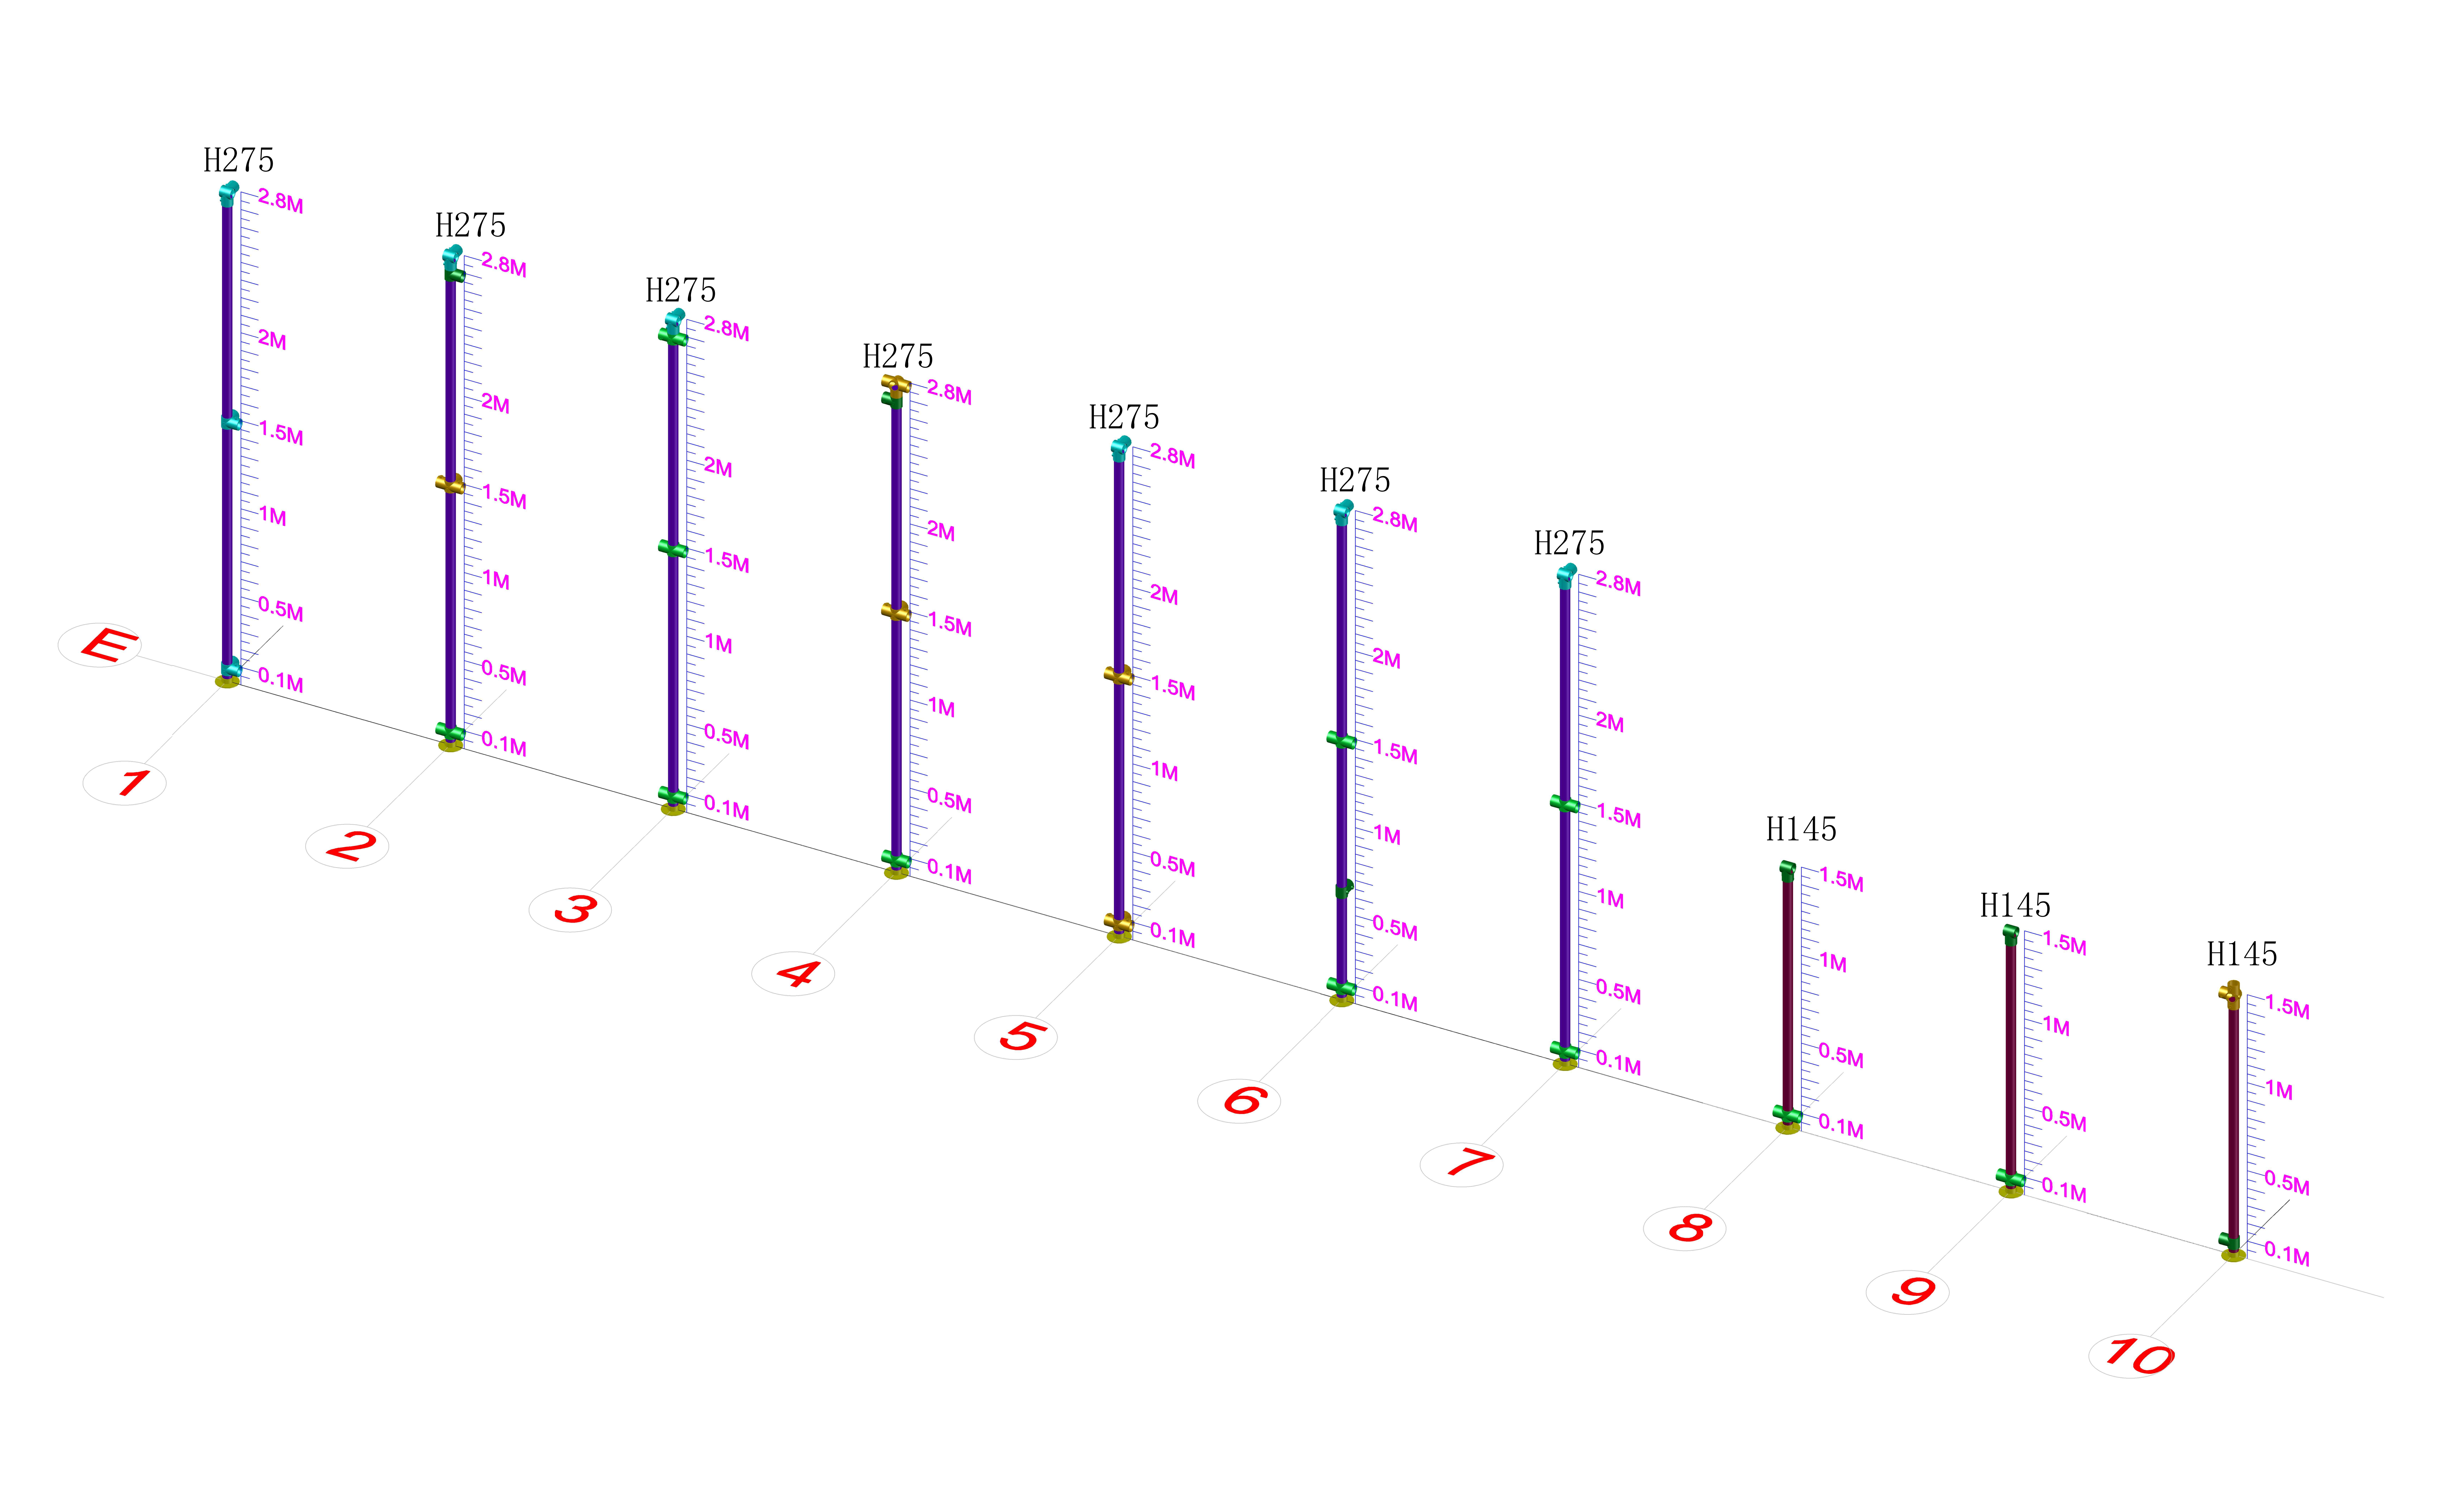
安装图

1#	2#	3#	5#	6#	8#	9#	10#	11#	12#	D1/单边	D2/双边	L1/龙门单边	L2/龙门双边
													

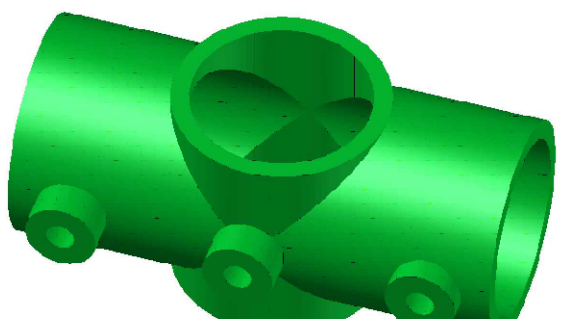
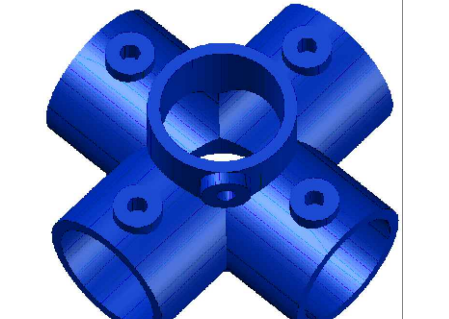
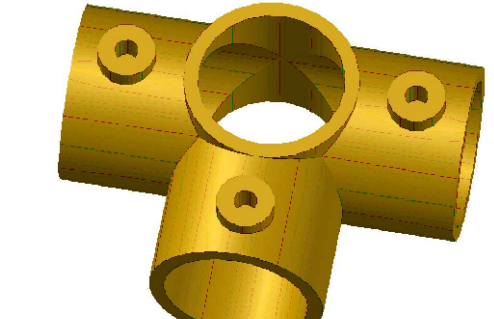
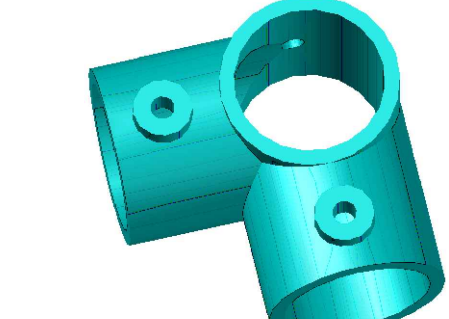
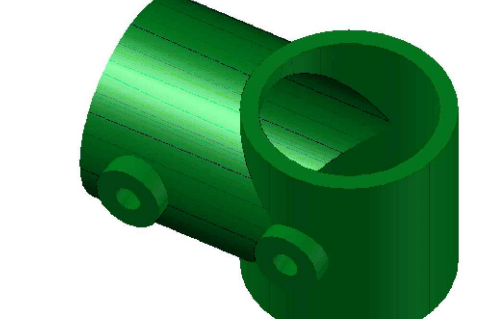
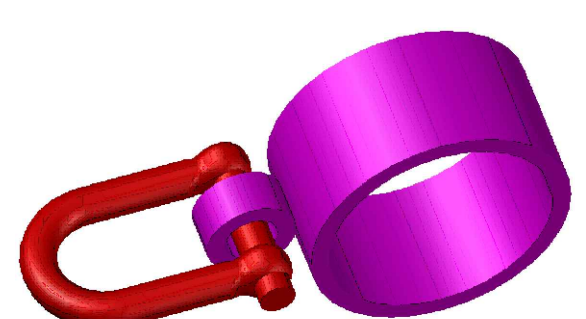
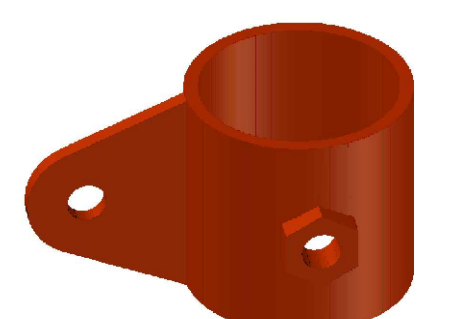
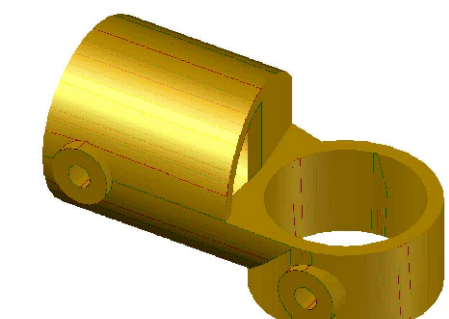
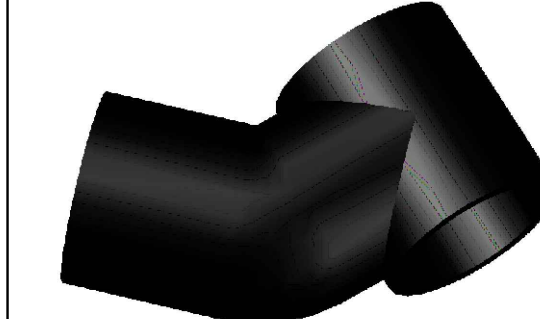
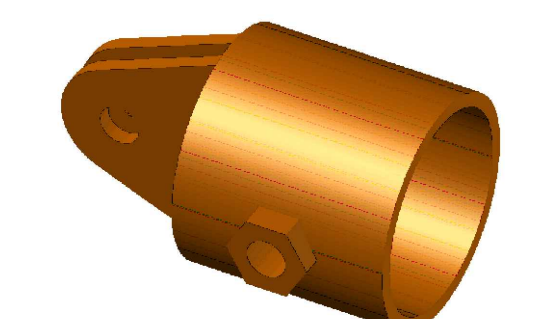
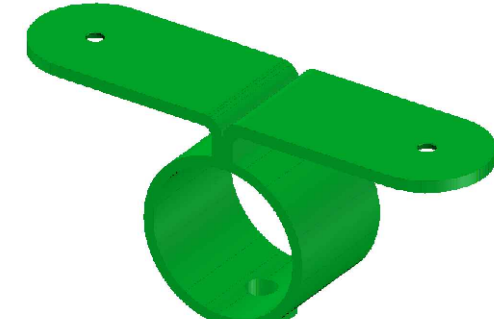
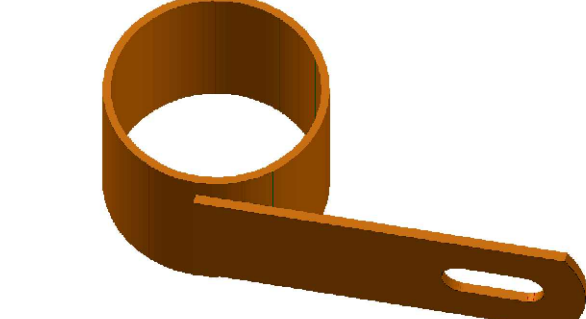
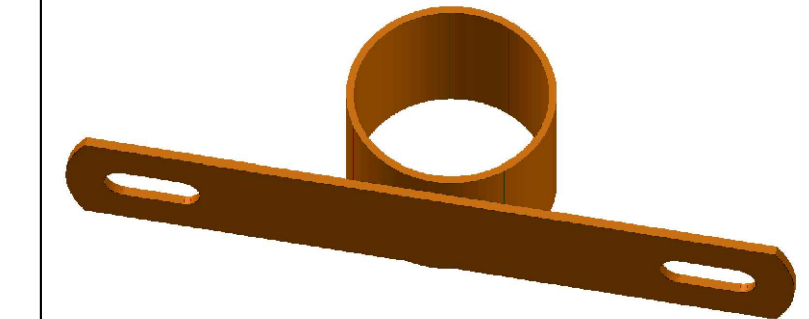


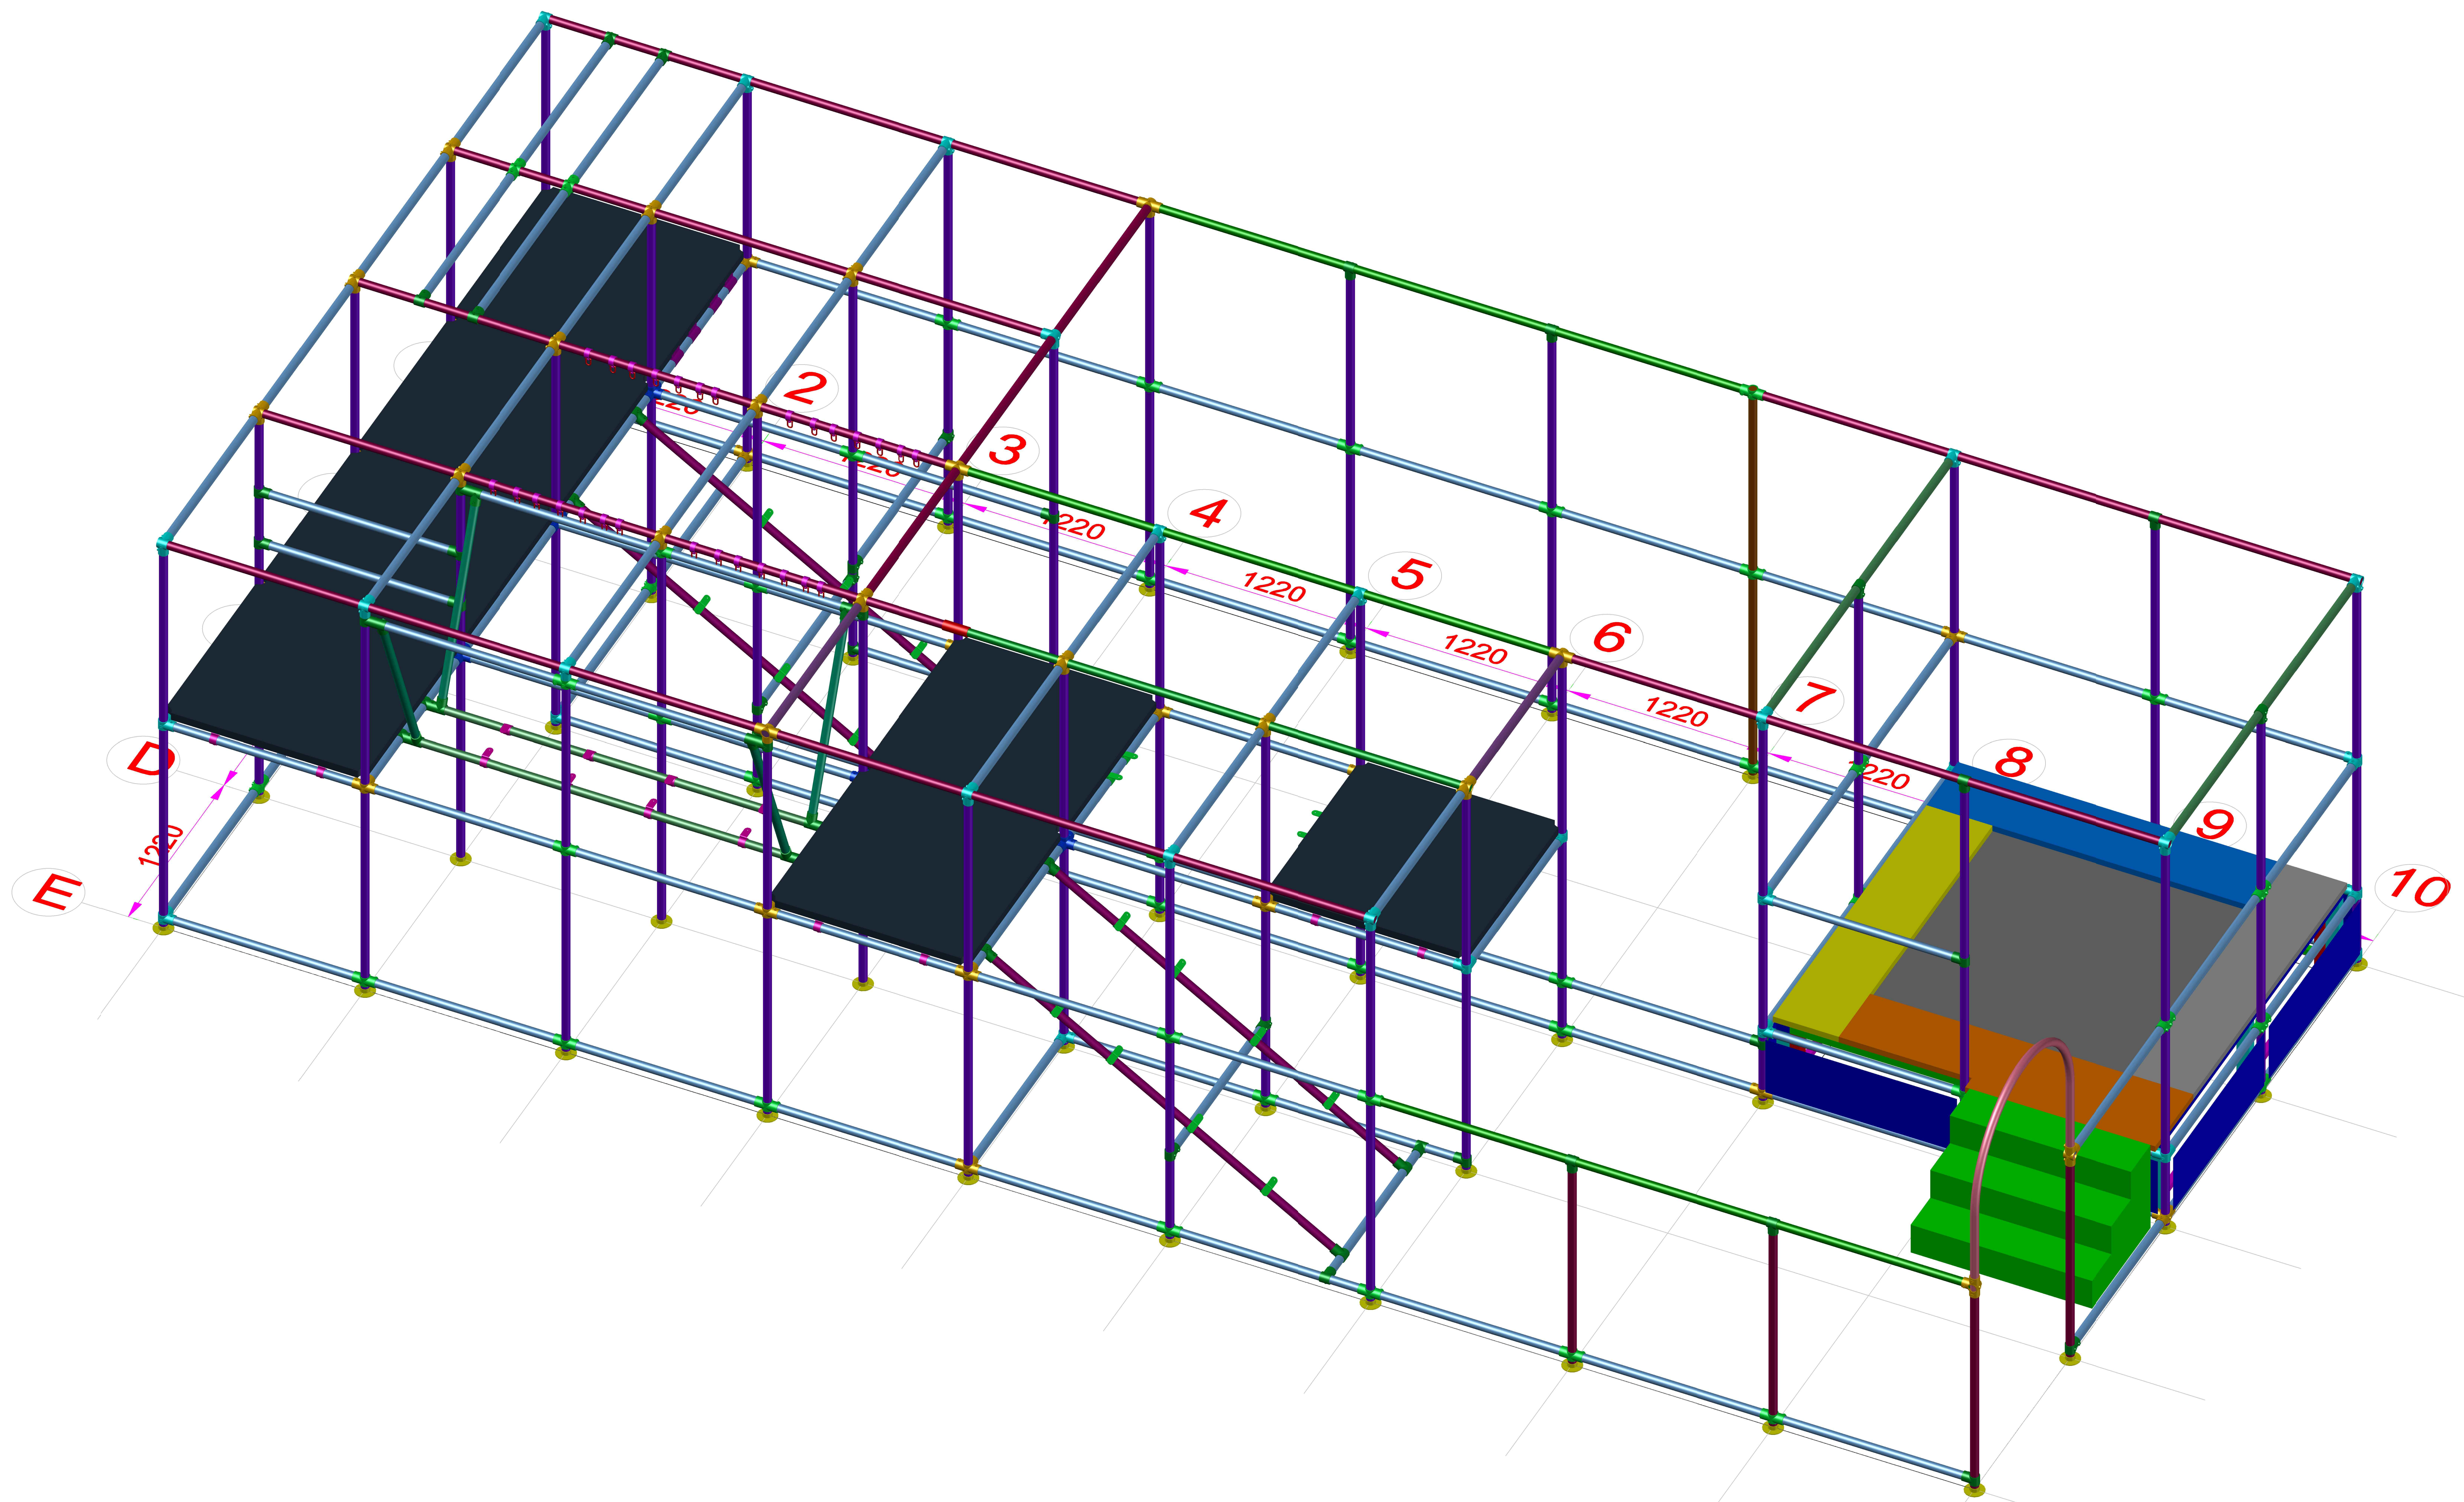
安装图

1#	2#	3#	5#	6#	8#	9#	10#	11#	12#	D1/单边	D2/双边	L1/龙门单边	L2/龙门双边
													

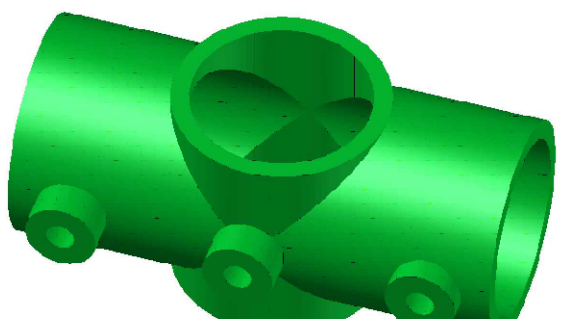
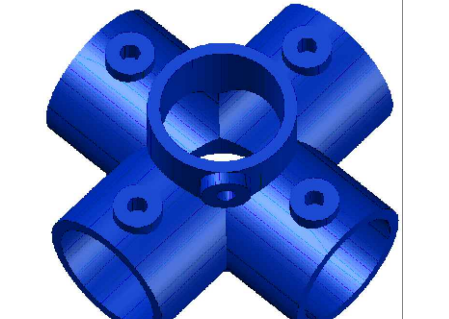
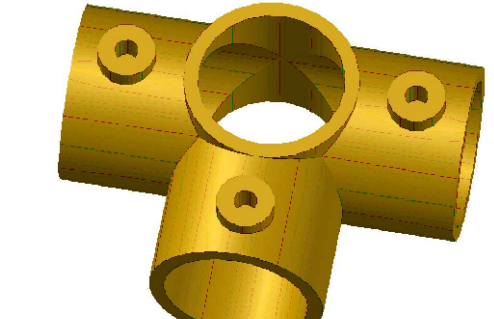
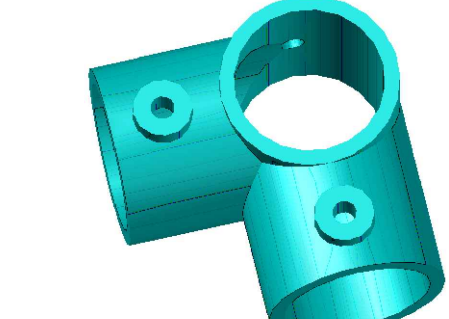
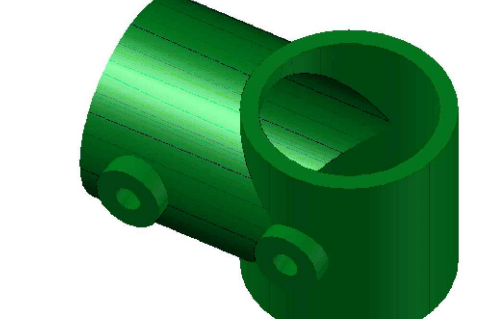
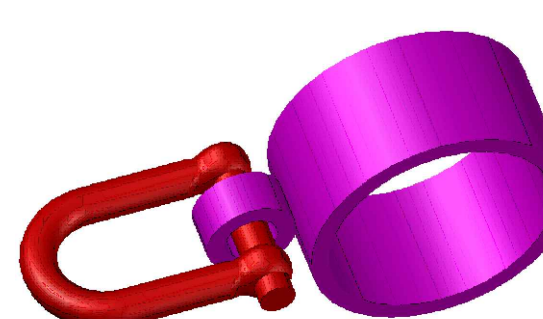
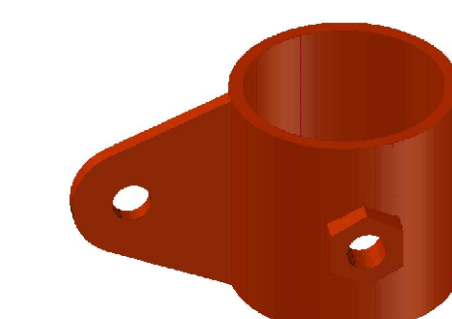
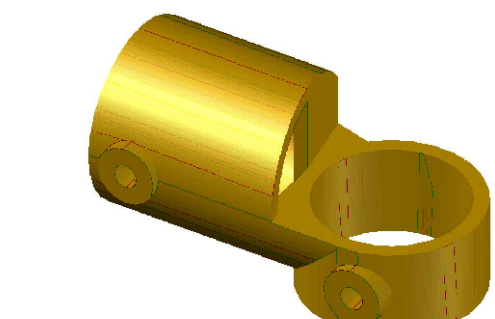
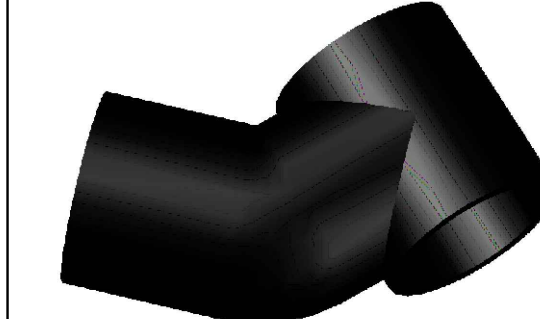
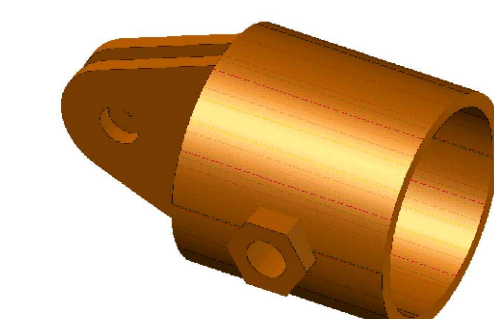
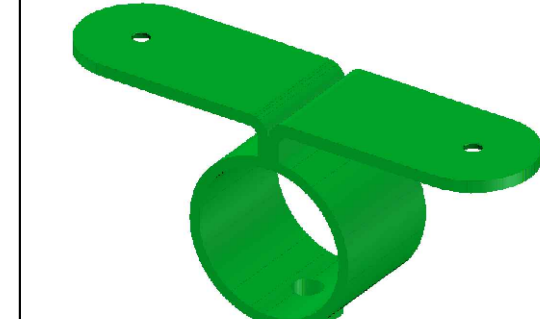
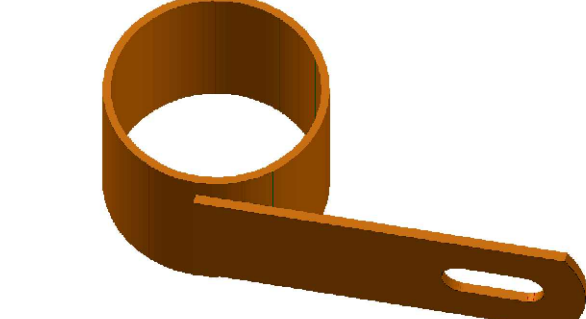
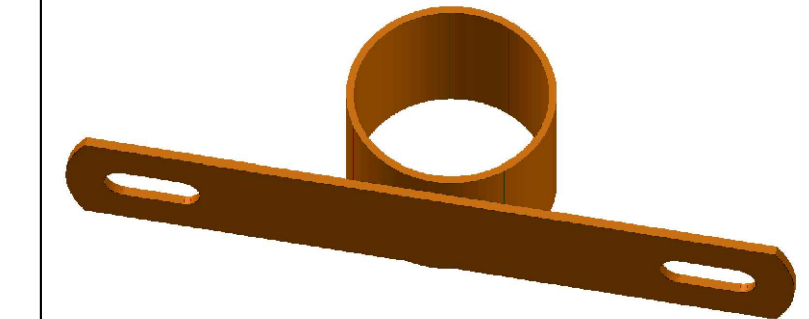


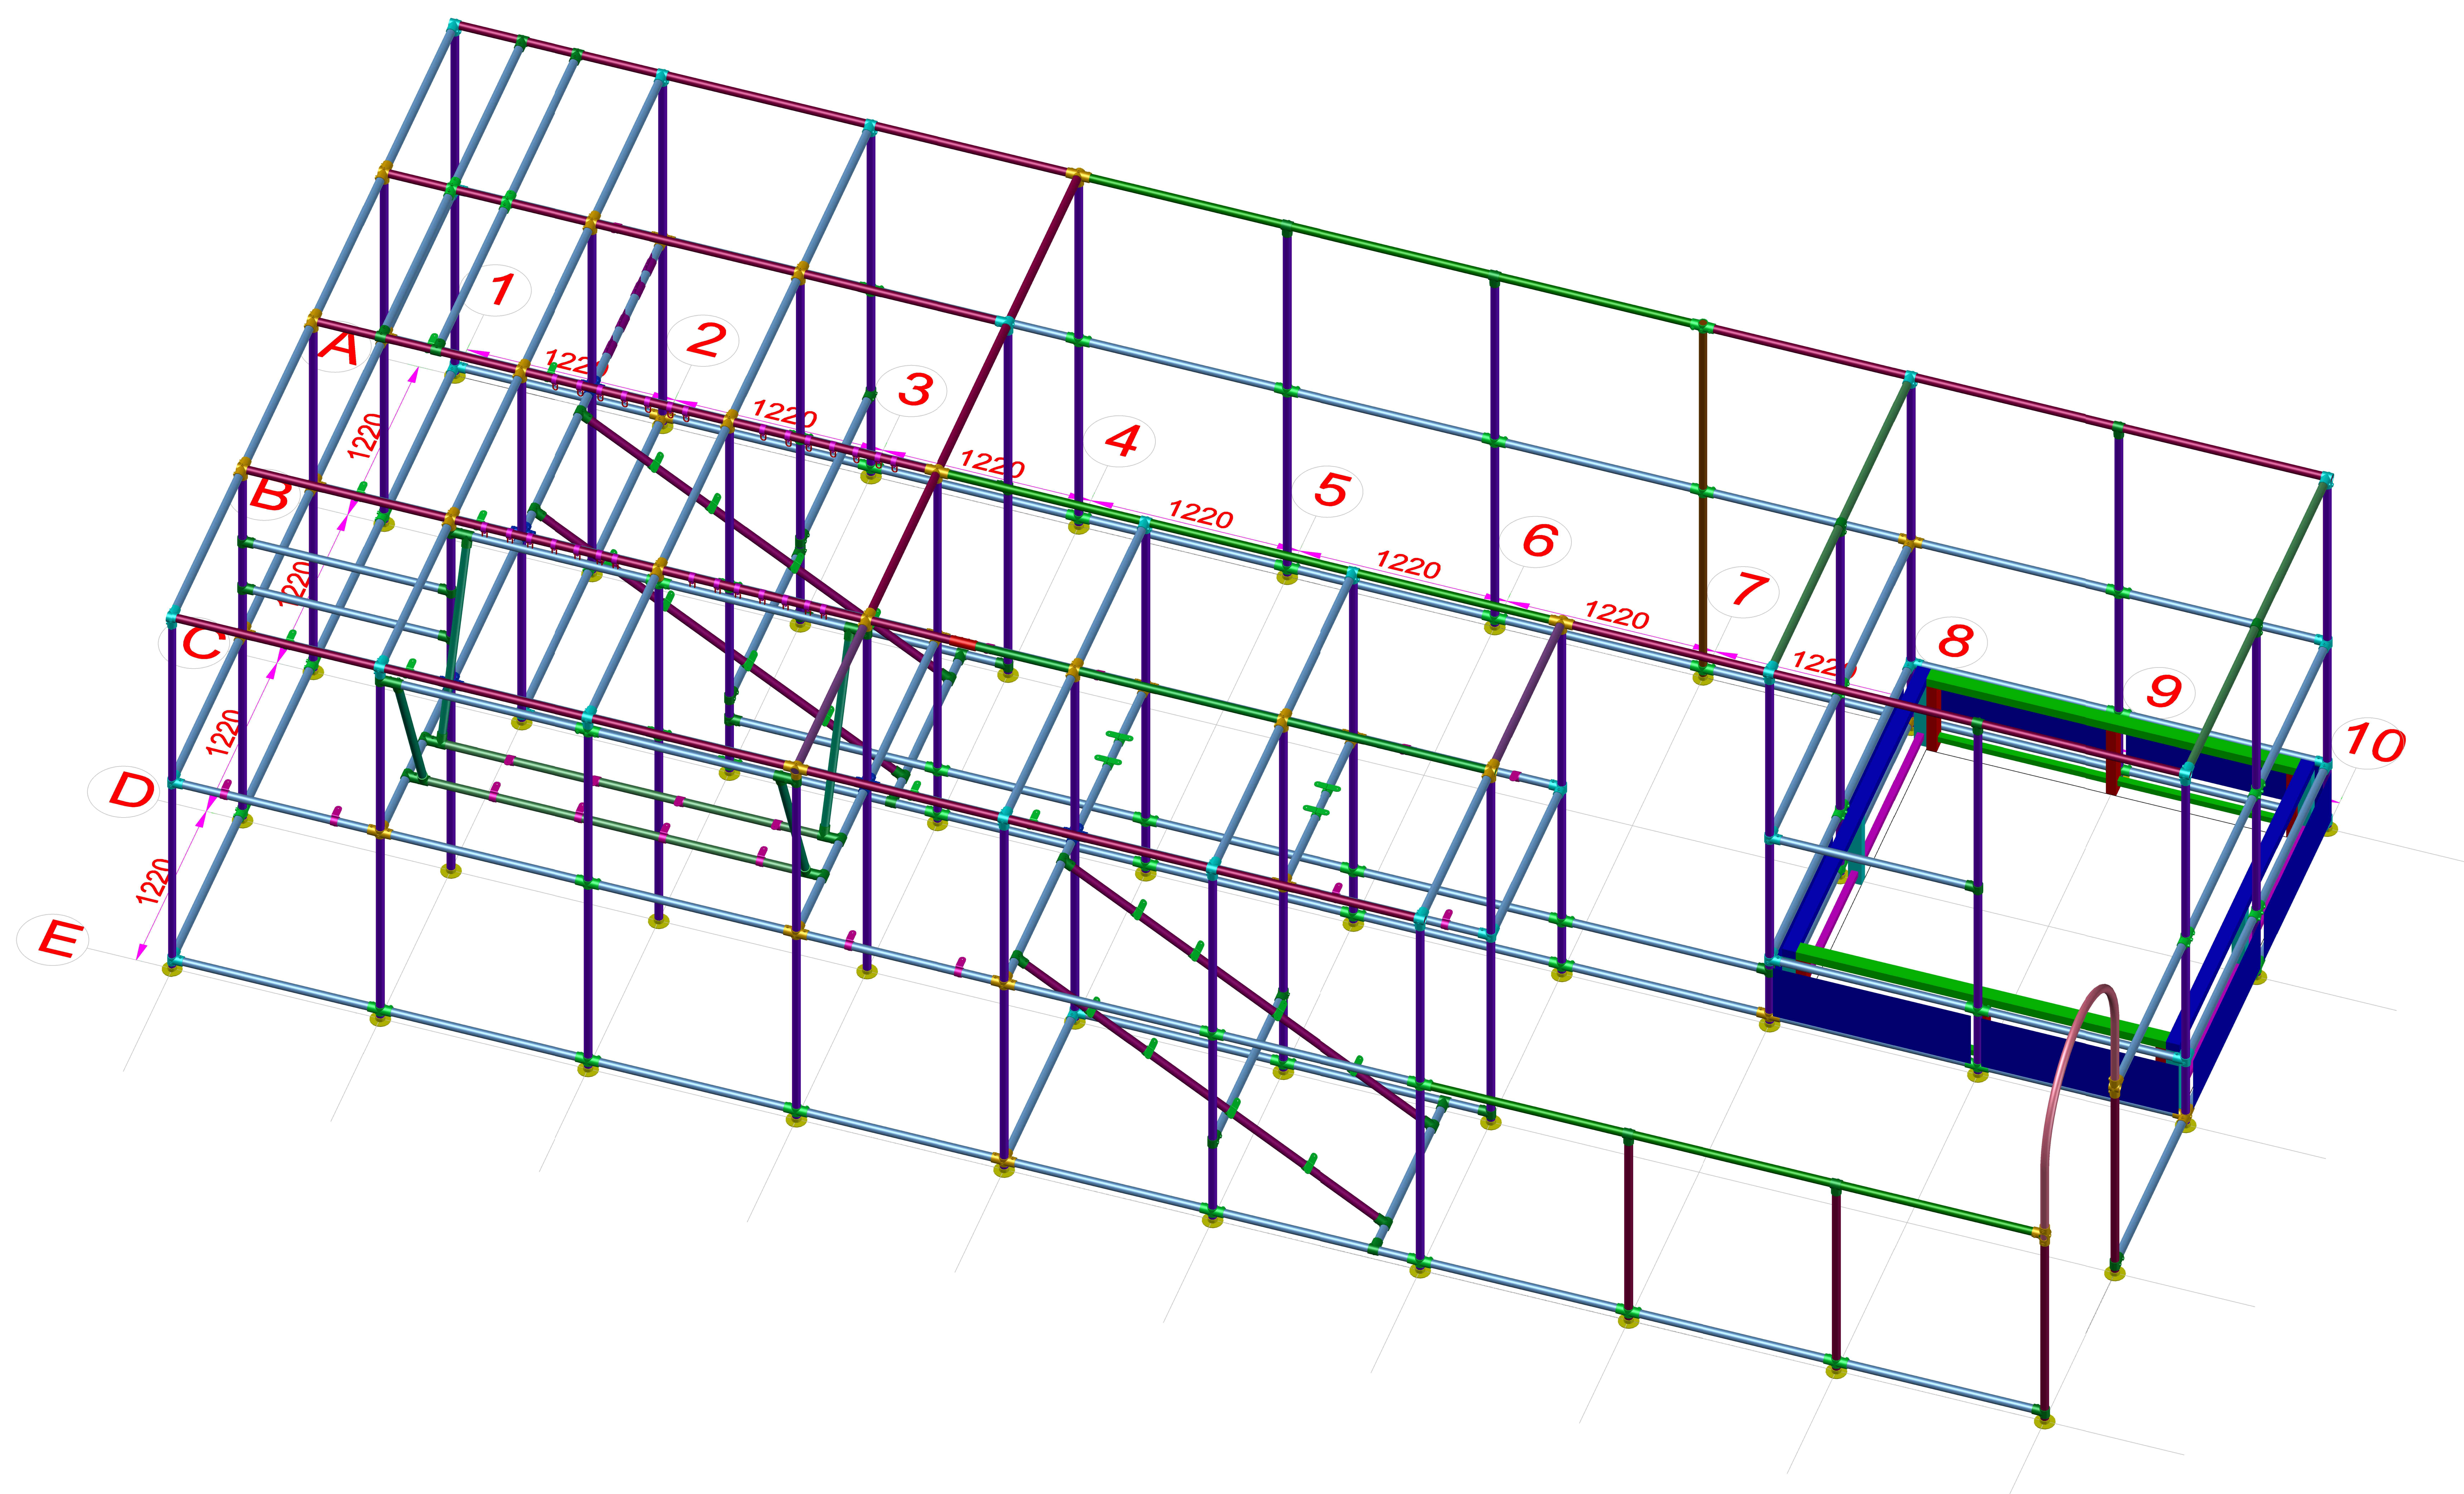
安装图

1#	2#	3#	5#	6#	8#	9#	10#	11#	12#	D1/单边	D2/双边	L1/龙门单边	L2/龙门双边
													

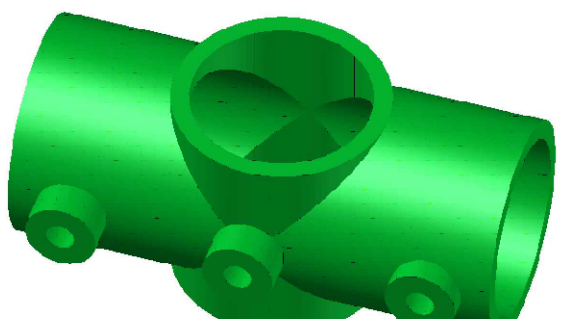
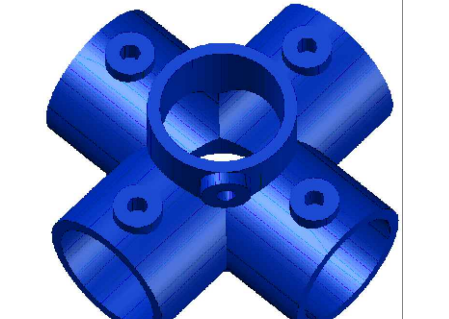
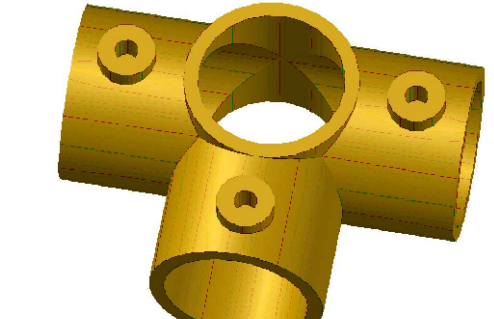
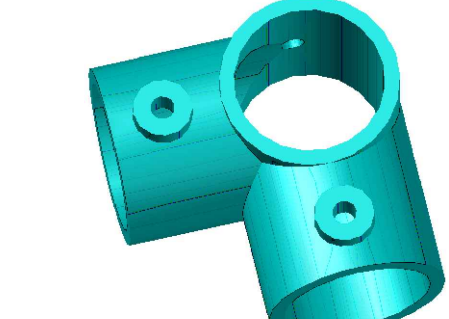
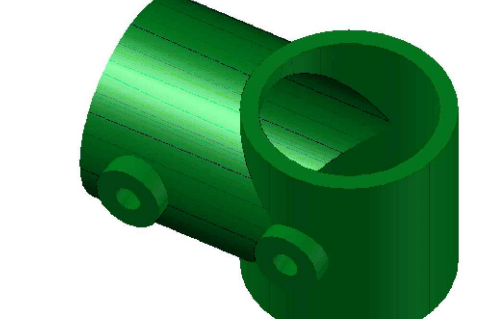
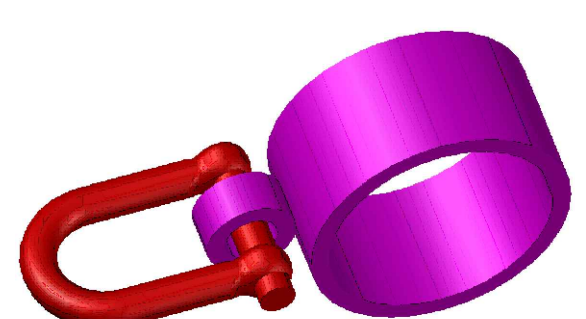
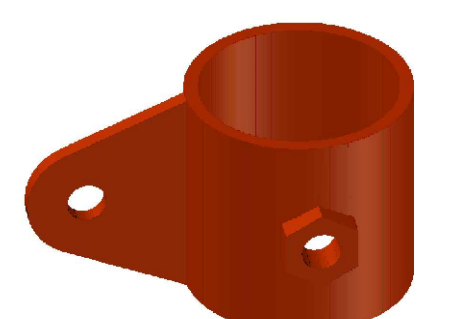
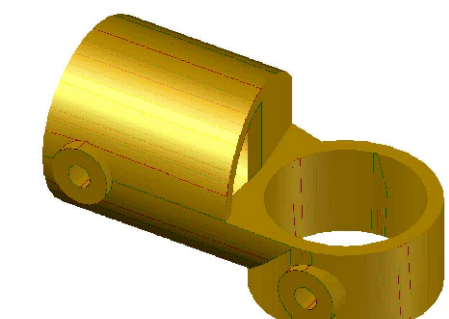
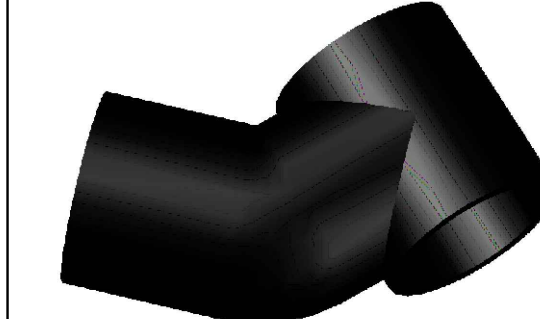
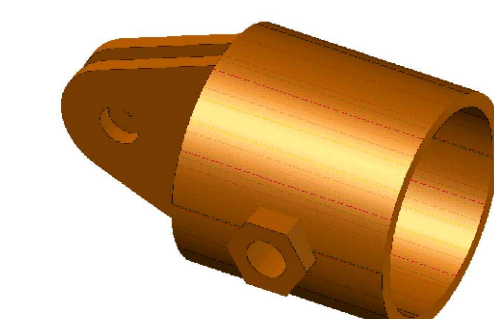
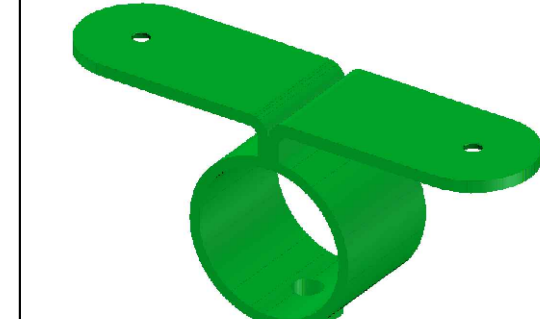
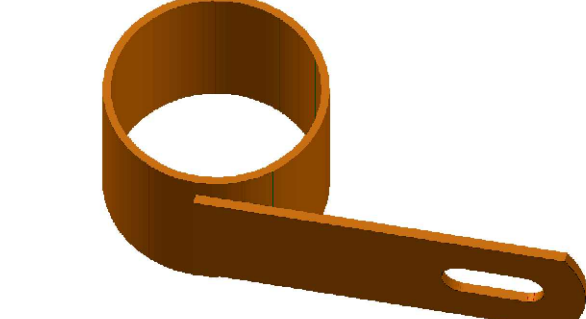
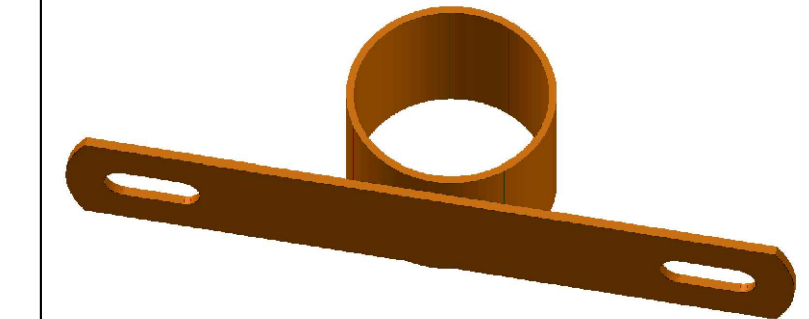


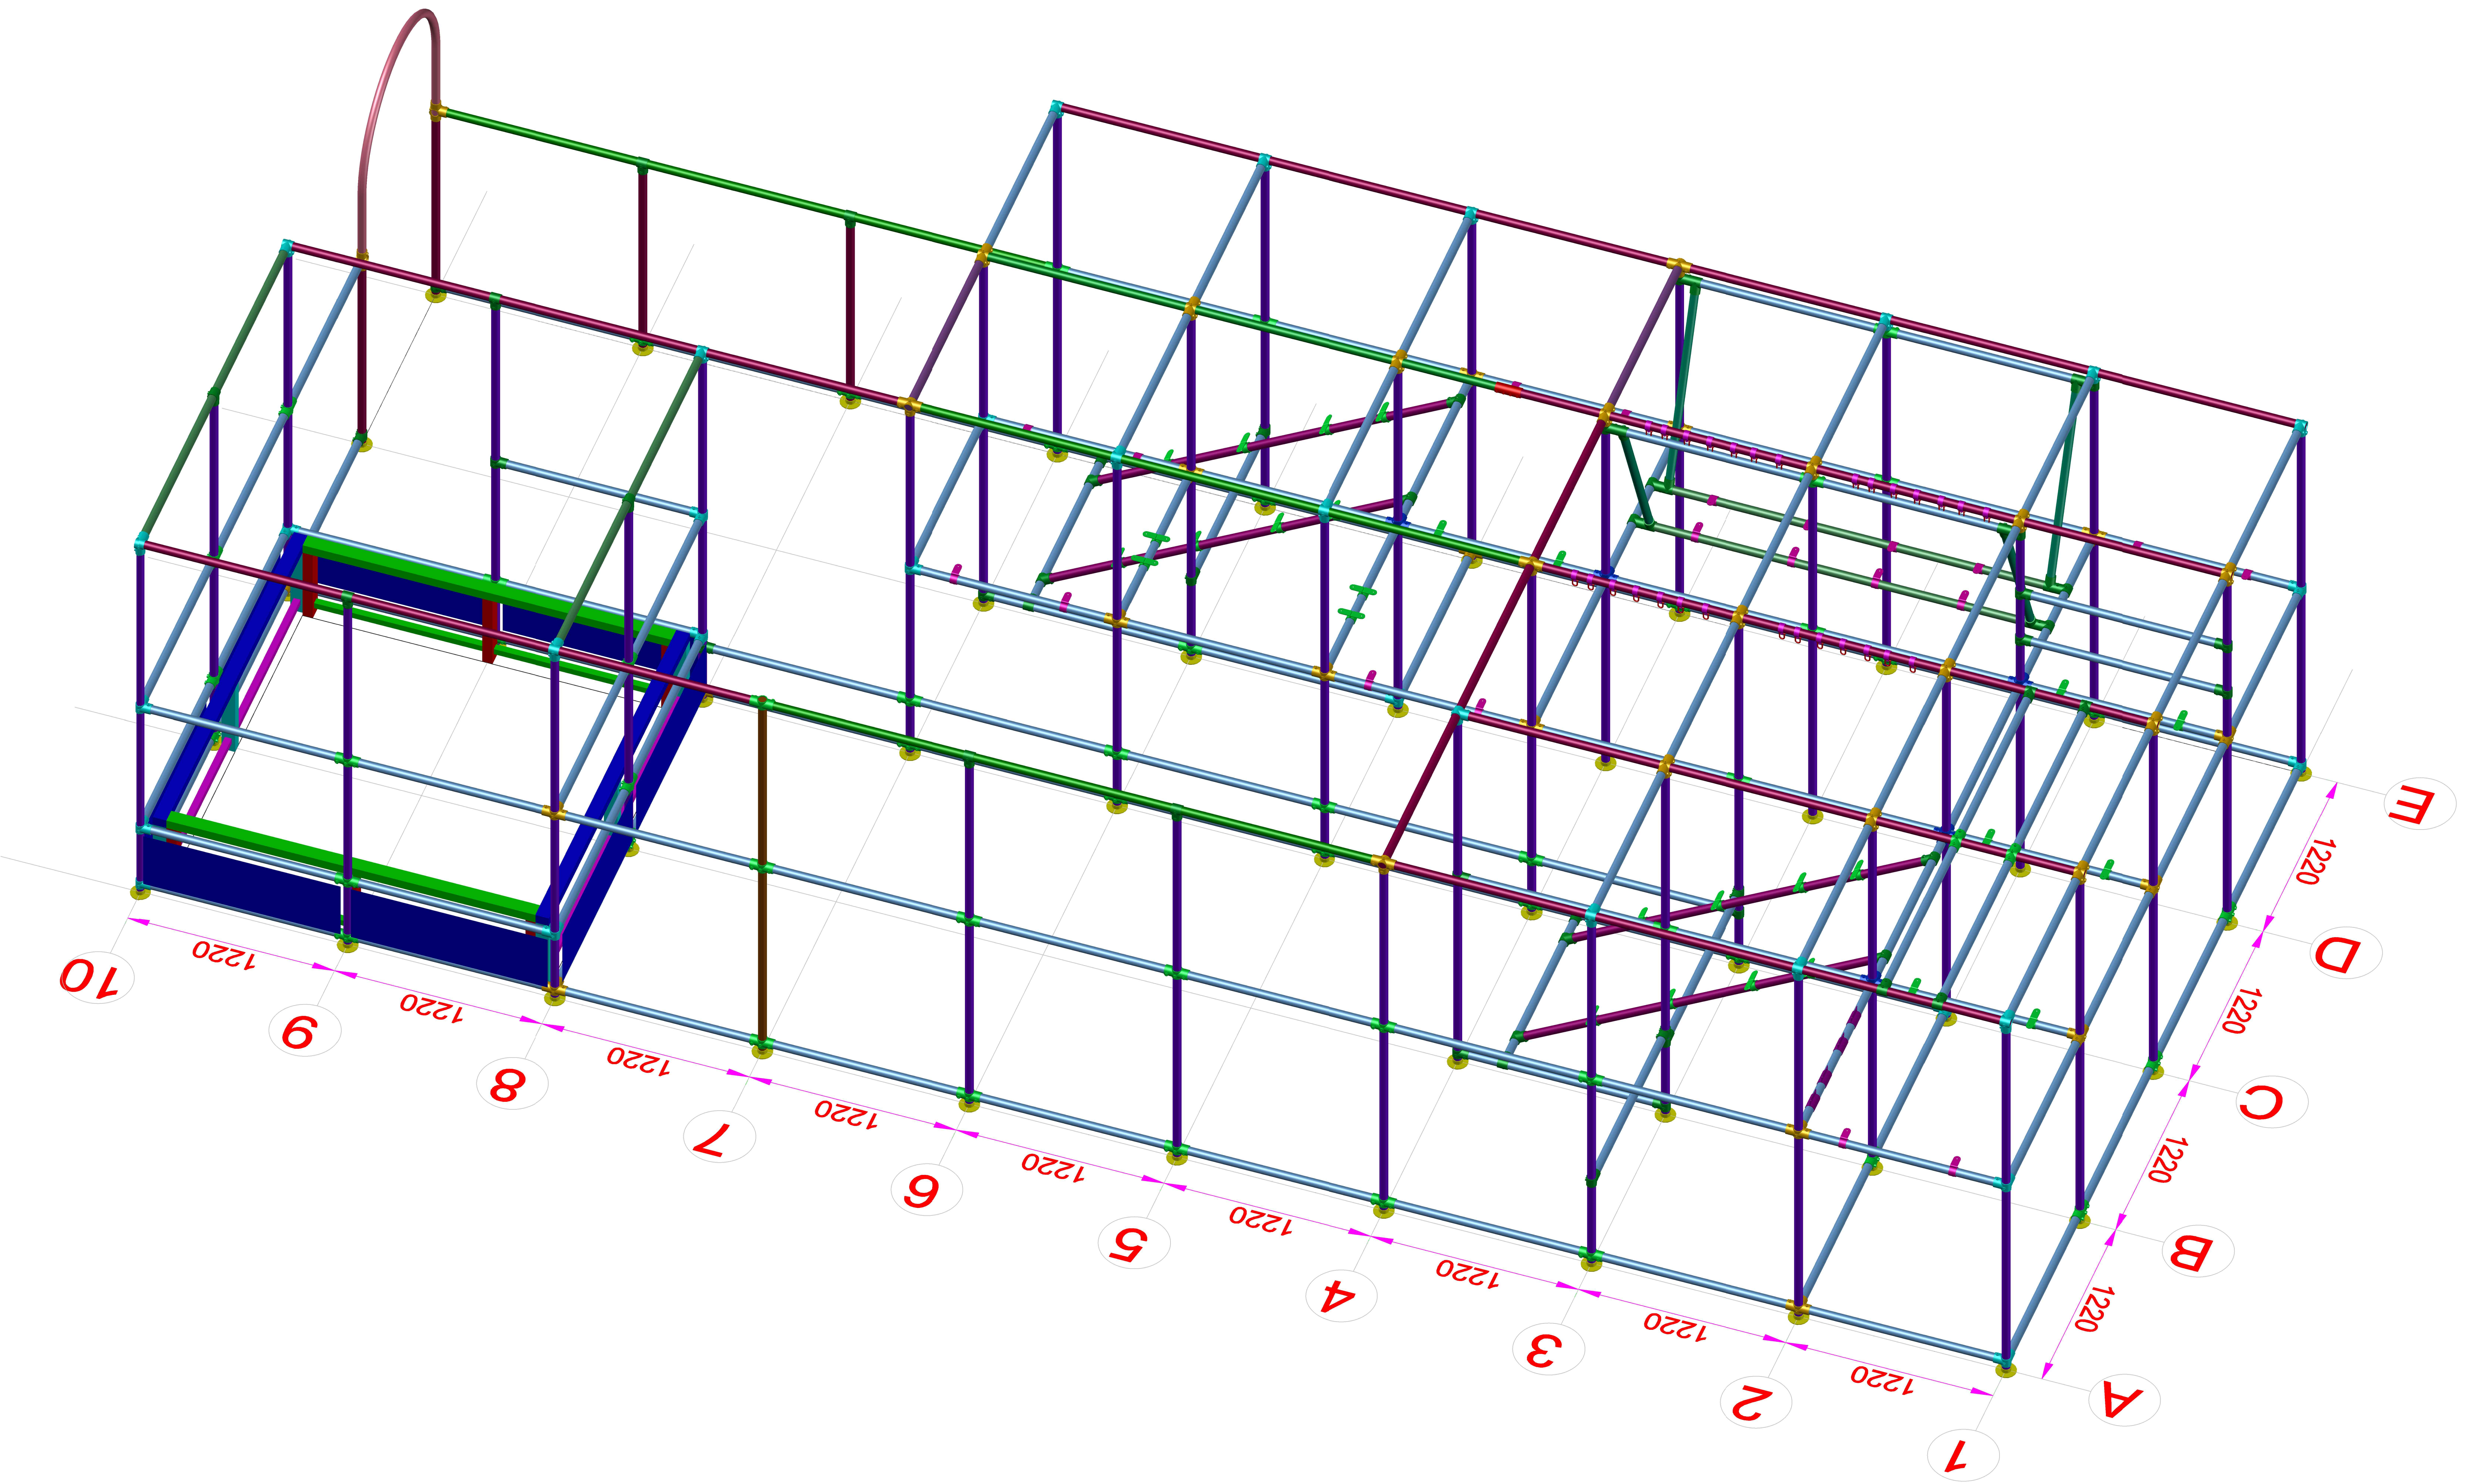
安装图

1#	2#	3#	5#	6#	8#	9#	10#	11#	12#	D1/单边	D2/双边	L1/龙门单边	L2/龙门双边
													

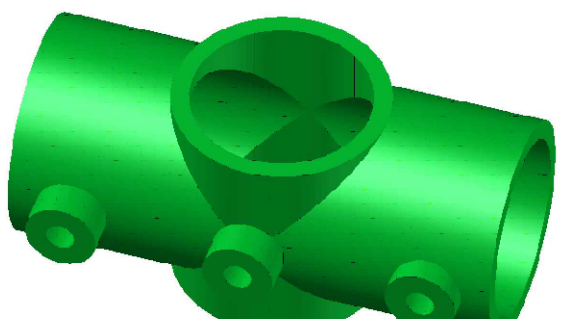
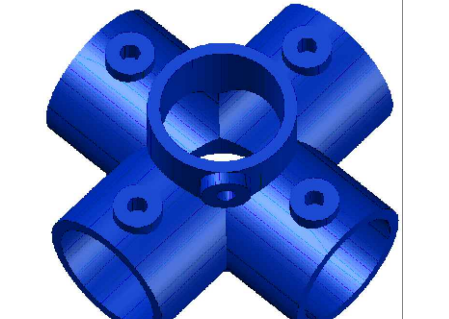
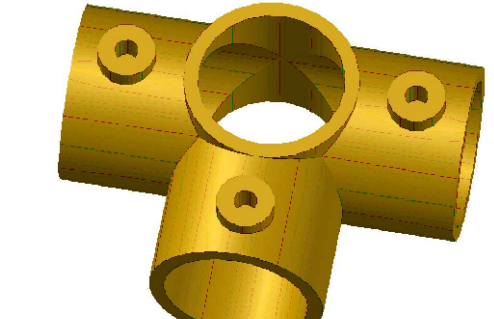
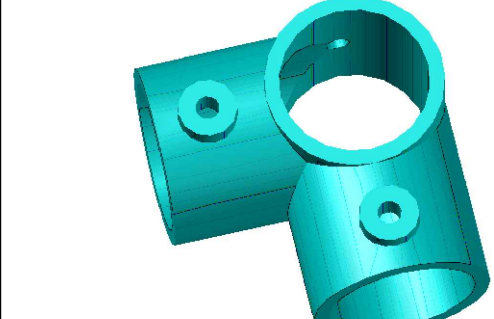
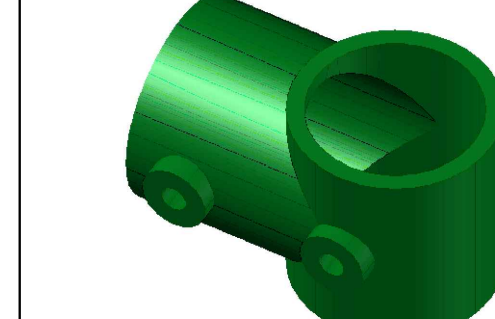
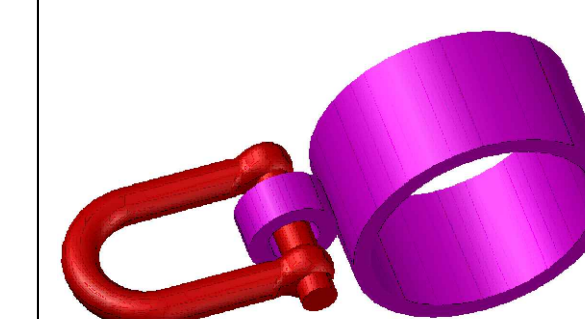
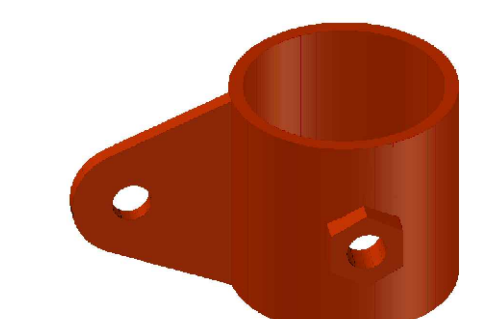
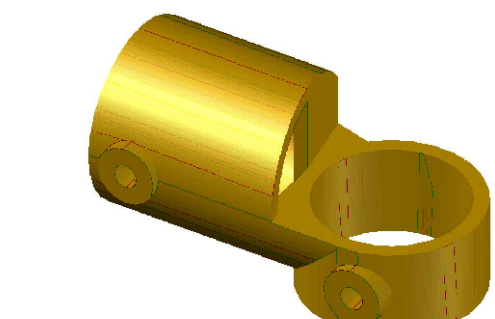
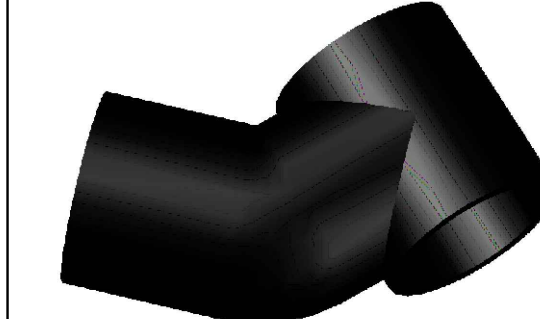
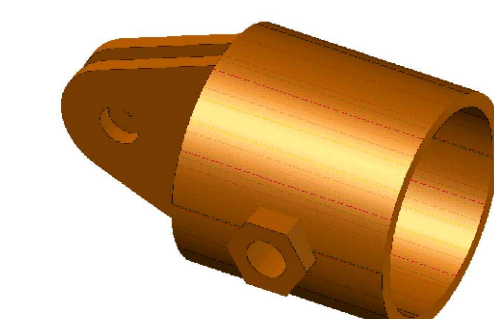
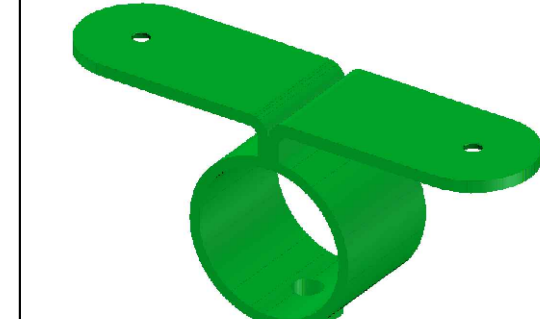
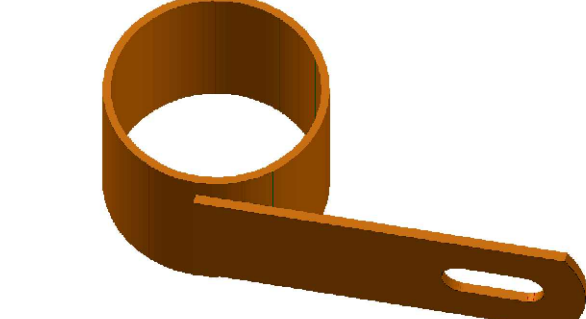
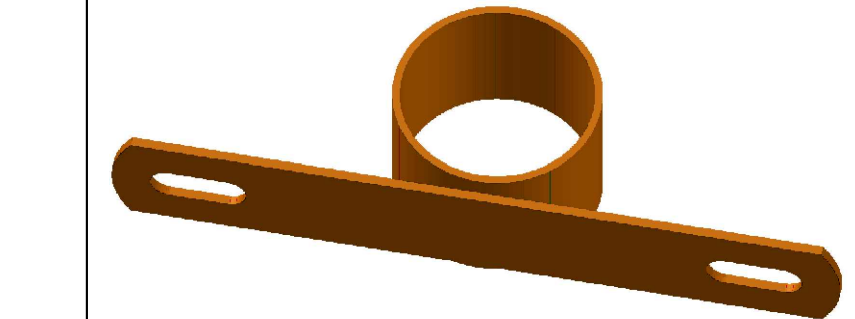


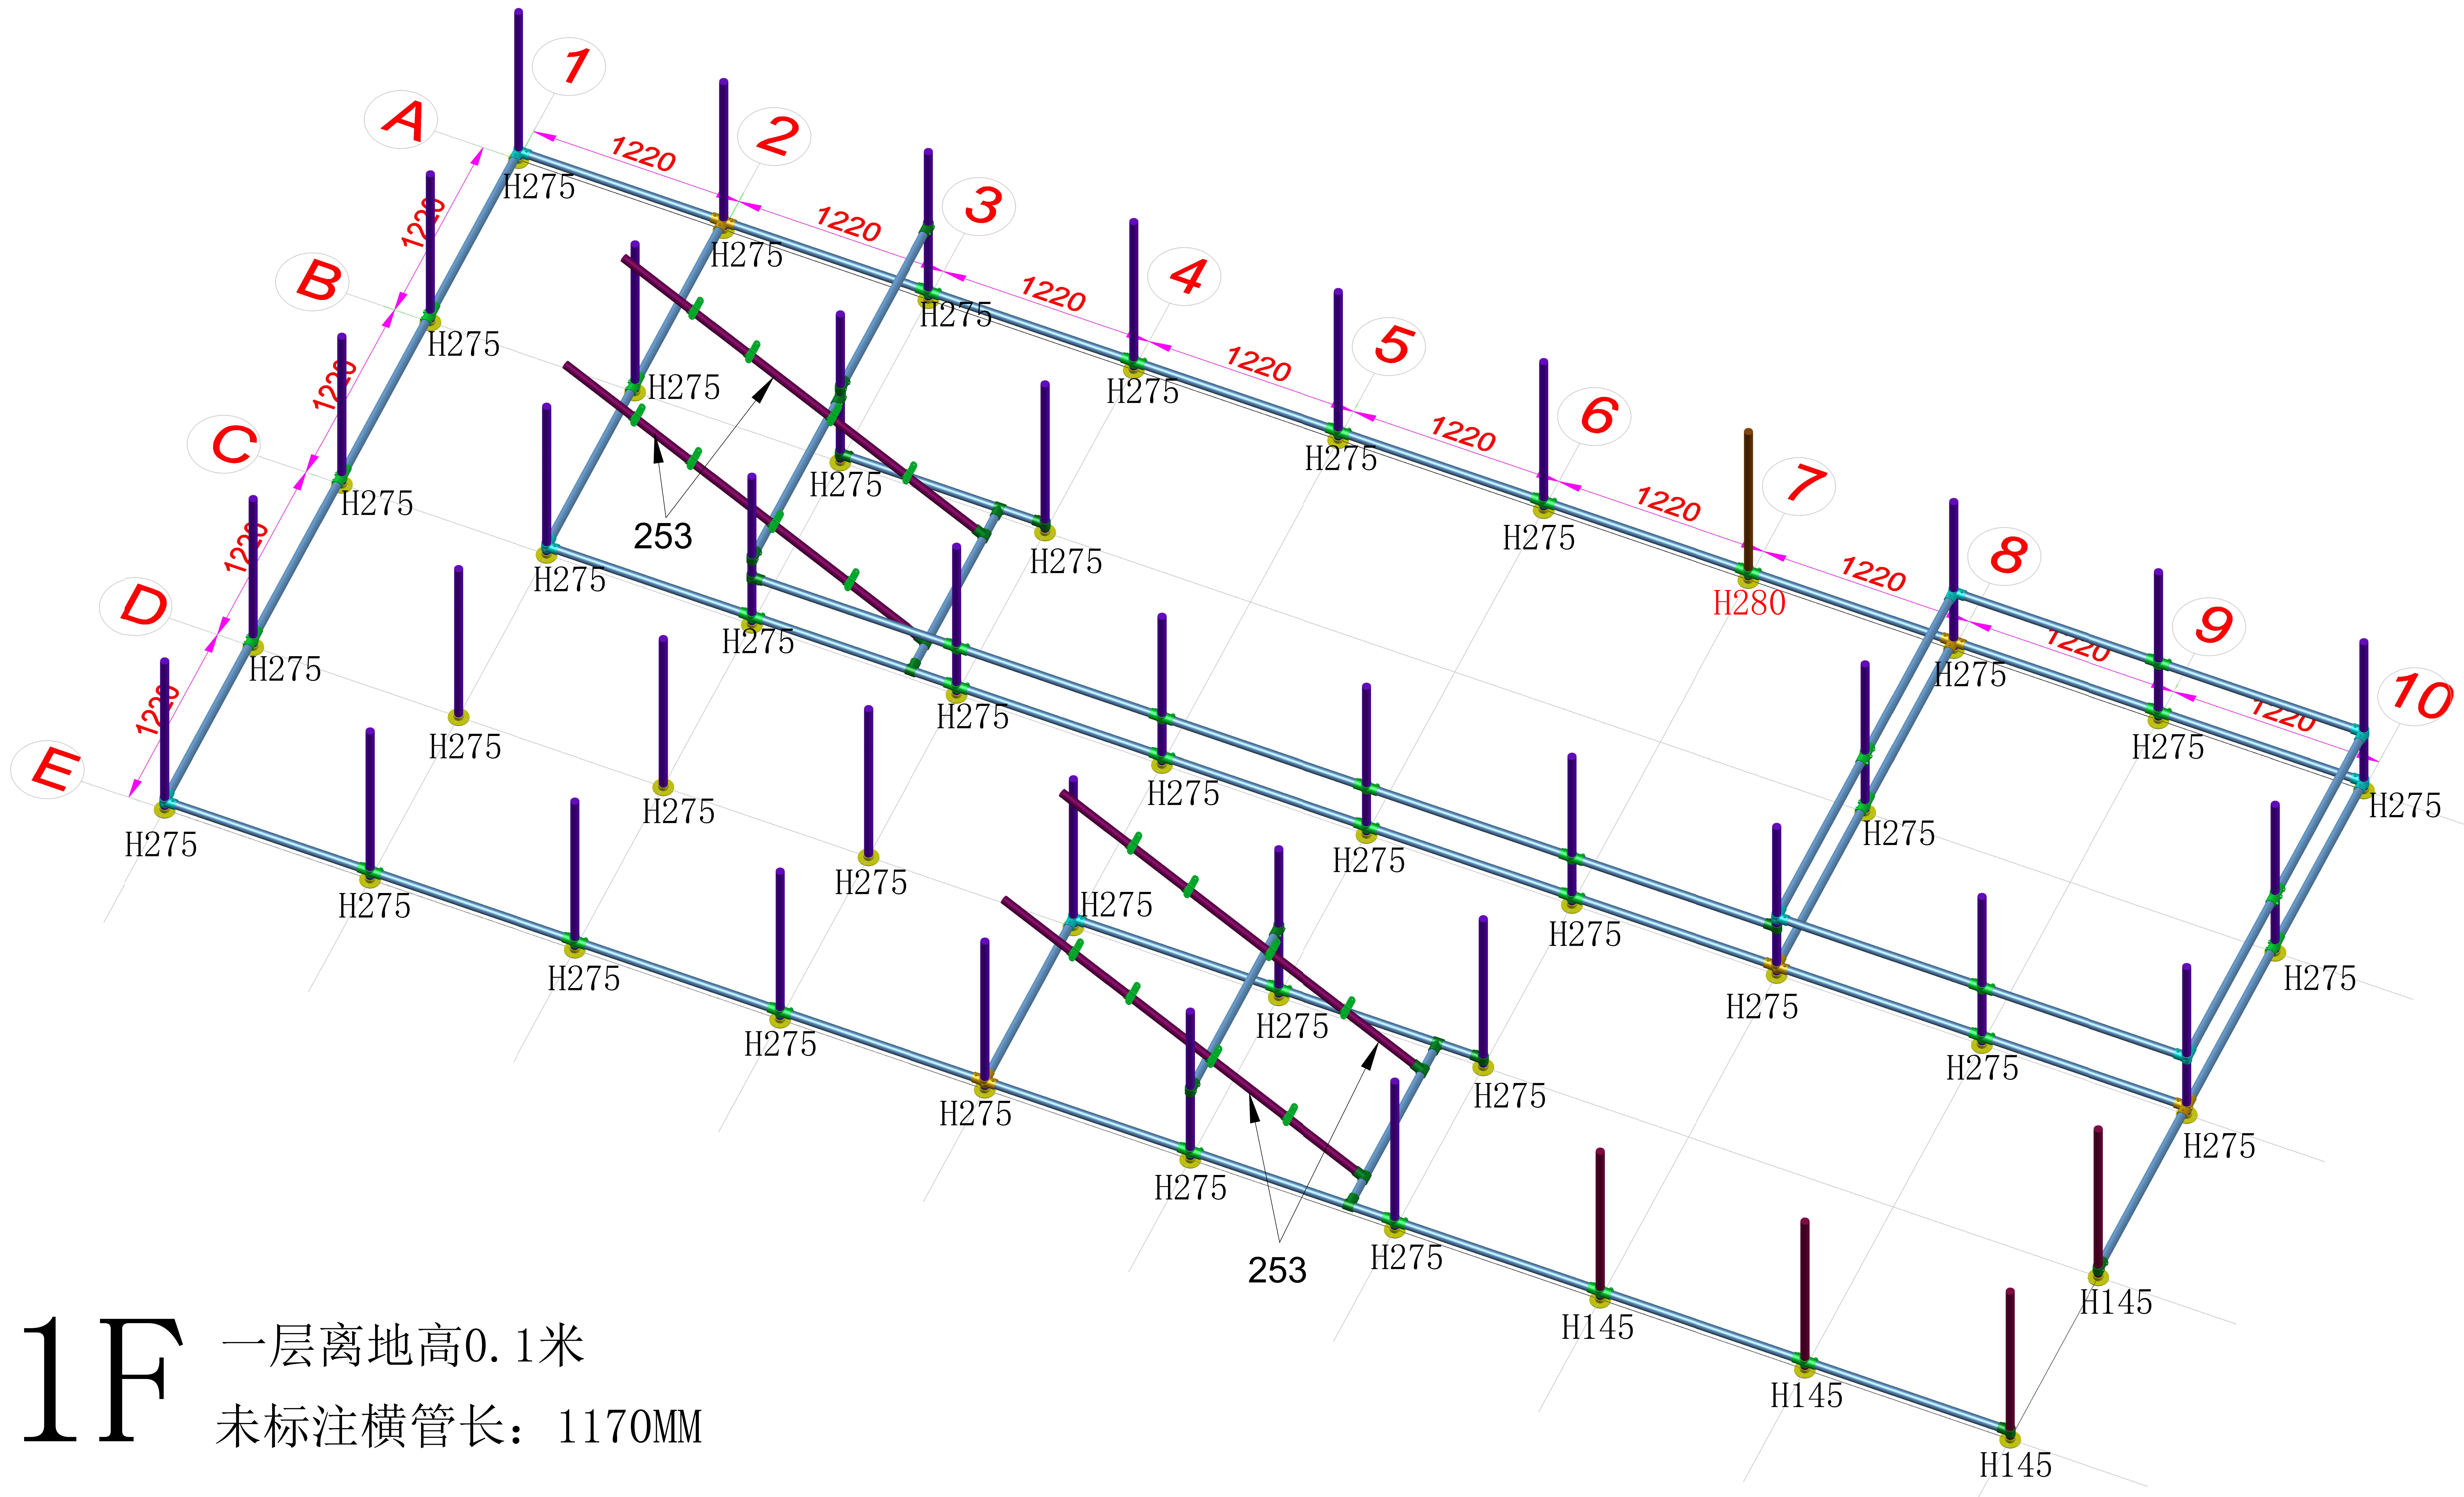
安装图

1#	2#	3#	5#	6#	8#	9#	10#	11#	12#	D1/单边	D2/双边	L1/龙门单边	L2/龙门双边
													



安装图

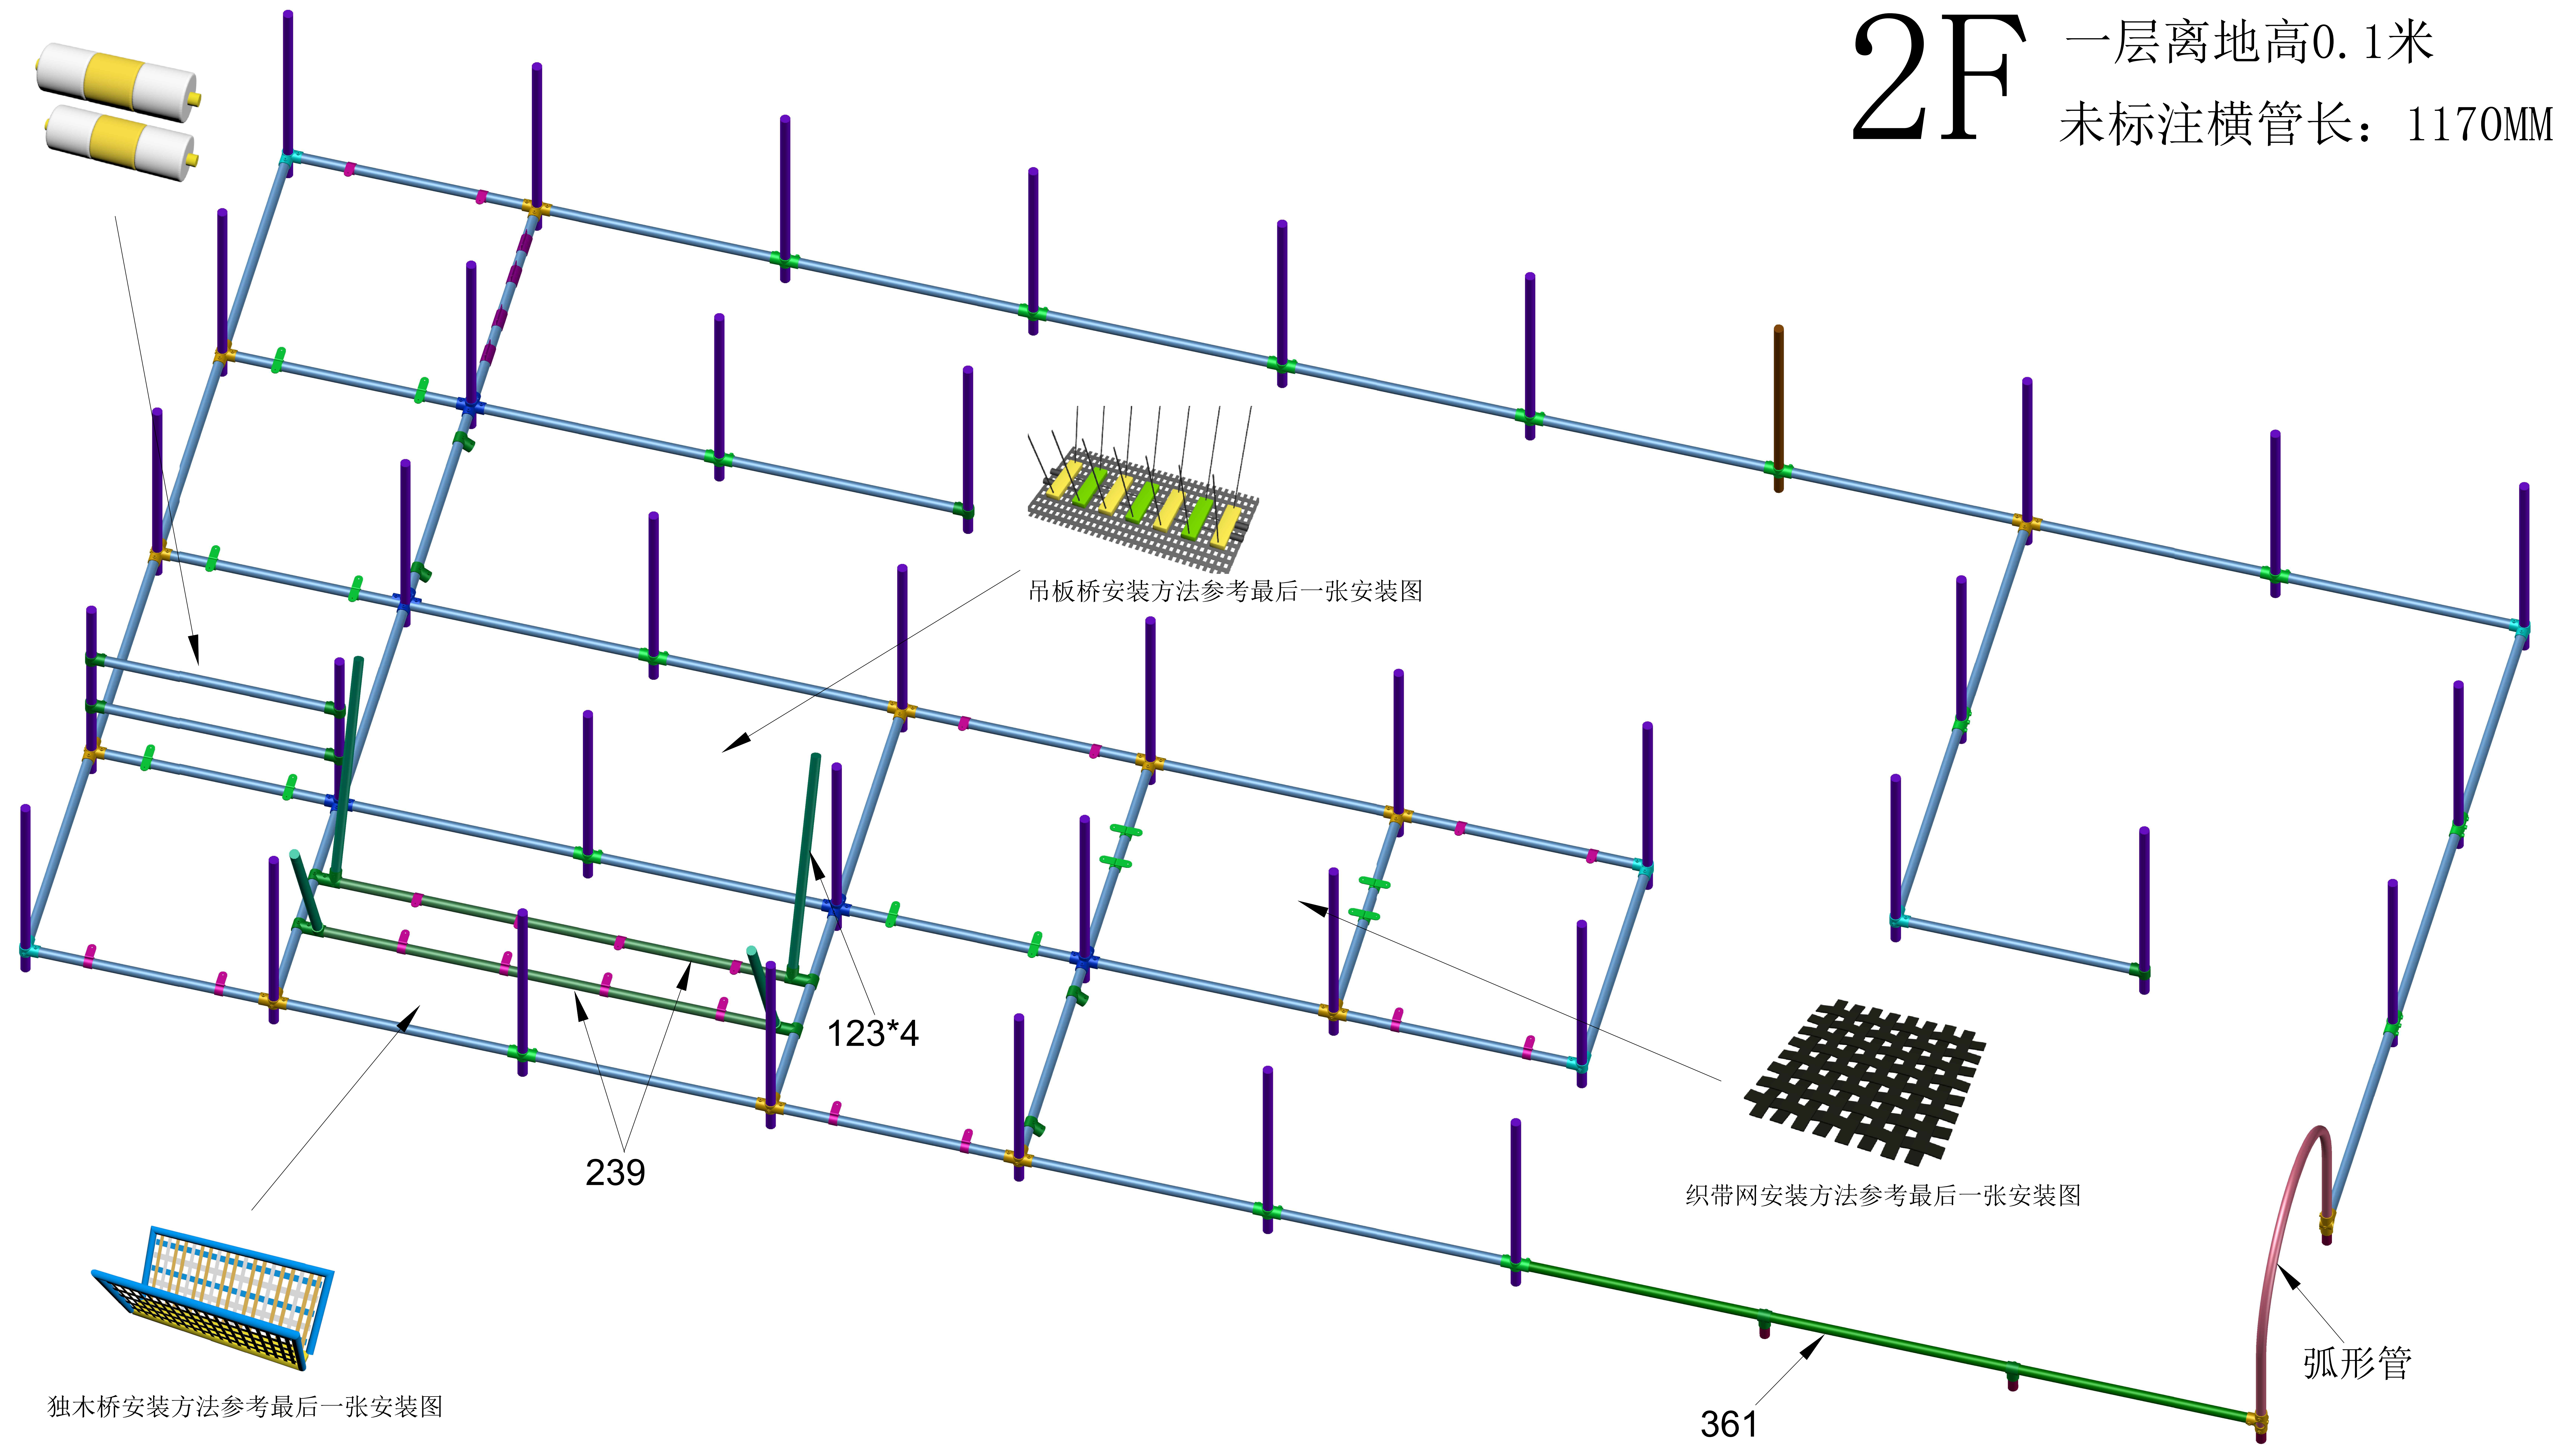
1#	2#	3#	5#	6#	8#	9#	10#	11#	12#	D1/单边	D2/双边	L1/龙门单边	L2/龙门双边
													



安装图

1#	2#	3#	5#	6#	8#	9#	10#	11#	12#	D1/单边	D2/双边	L1/龙门单边	L2/龙门双边

安装钢架时，先把轧辊安装上



2F 一层离地高0.1米
未标注横管长: 1170MM

吊板桥安装方法参考最后一张安装图

织带网安装方法参考最后一张安装图

独木桥安装方法参考最后一张安装图

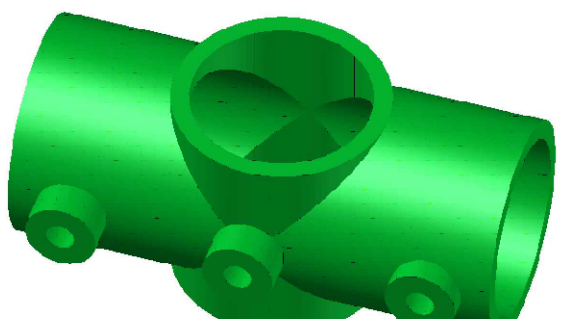
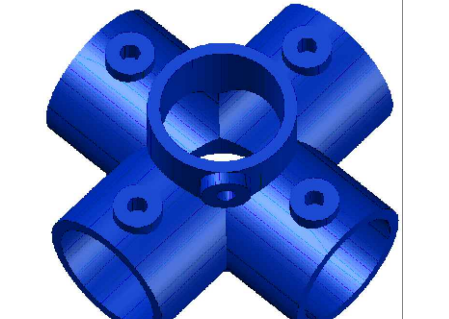
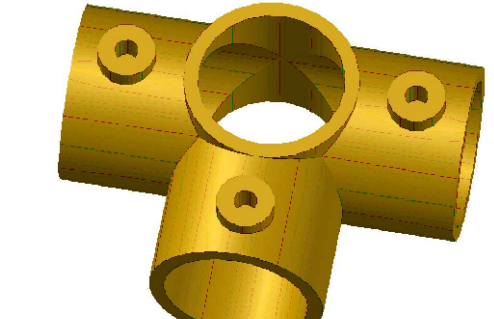
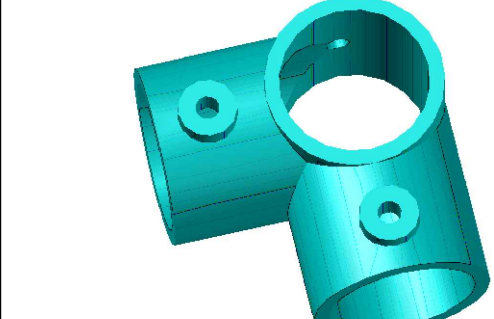
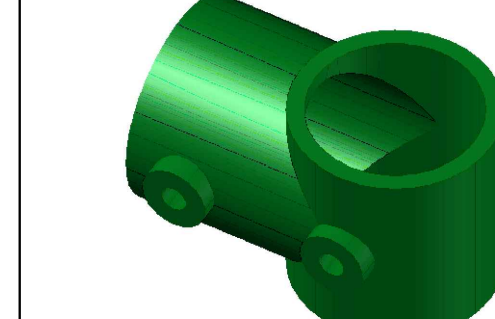
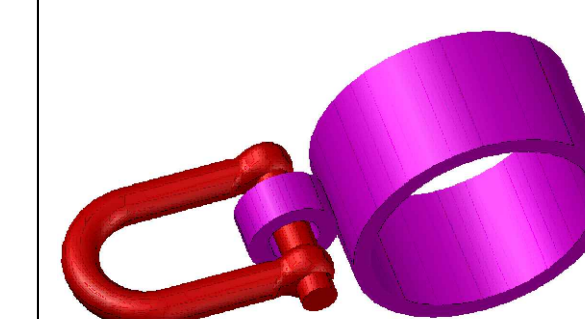
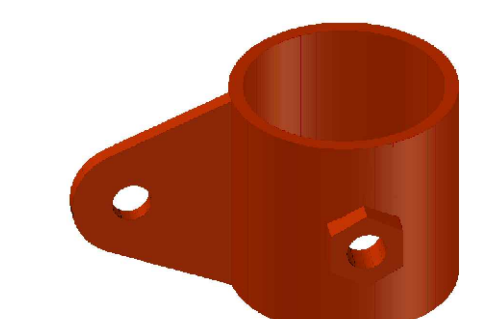
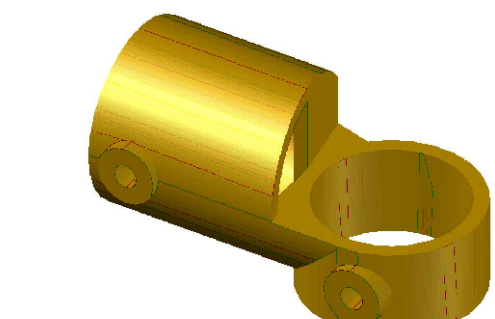
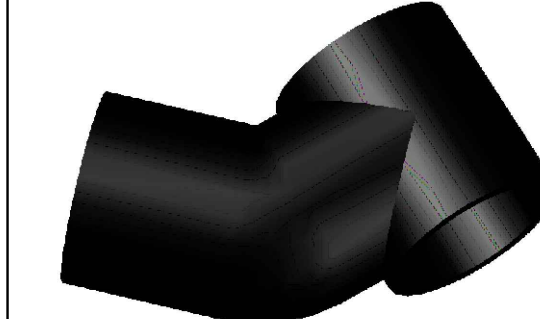
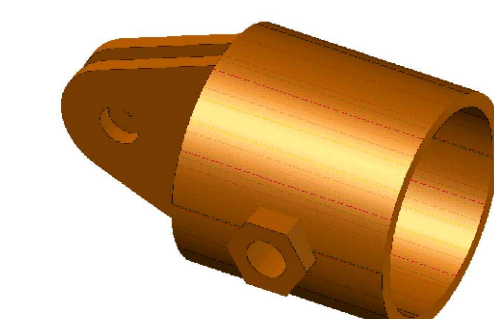
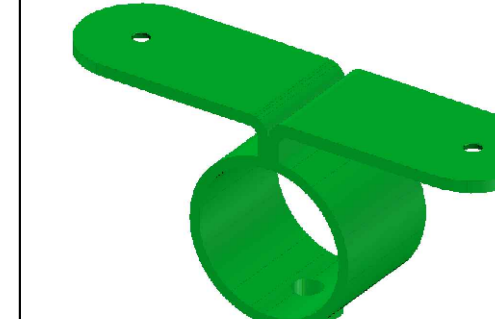
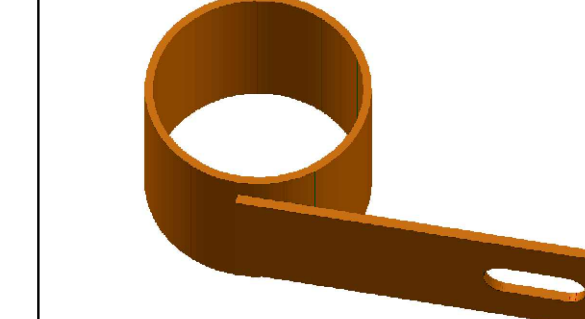
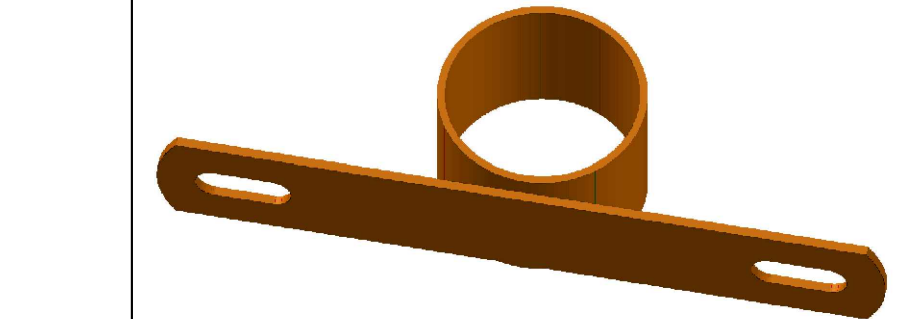
弧形管

123*4

239

361

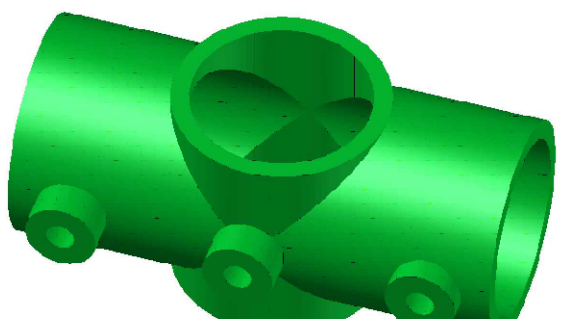
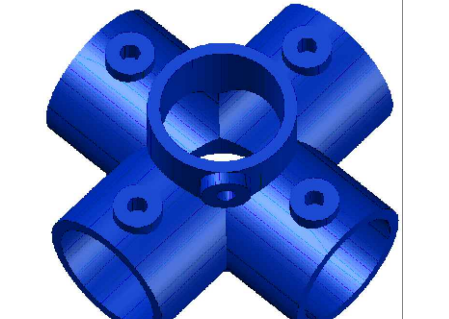
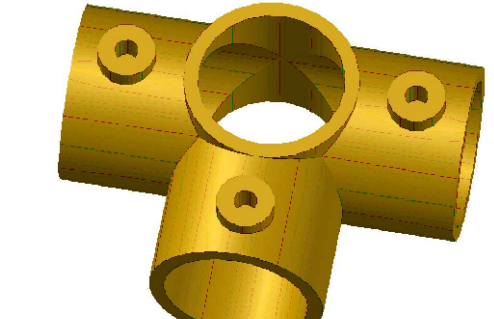
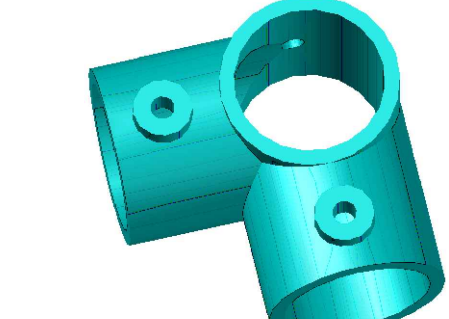
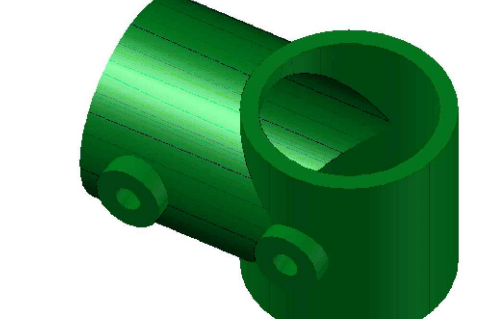
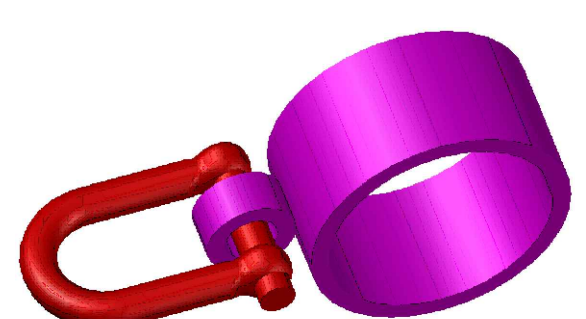
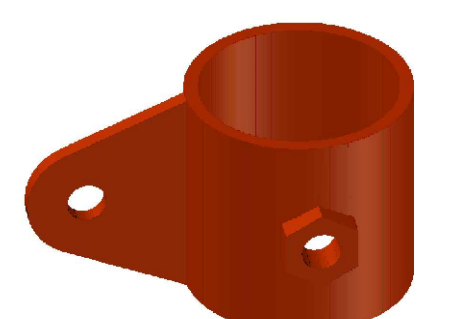
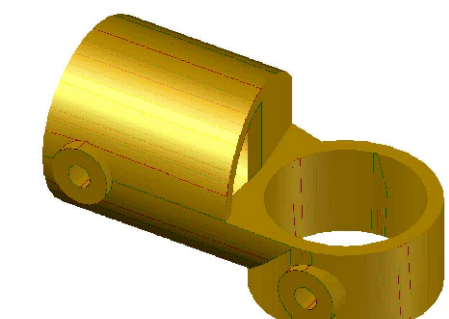
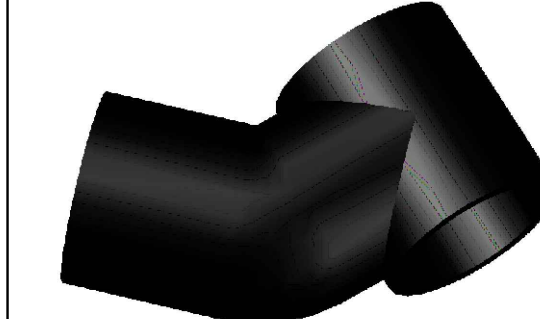
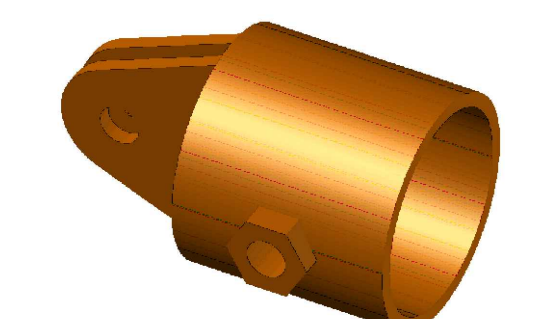
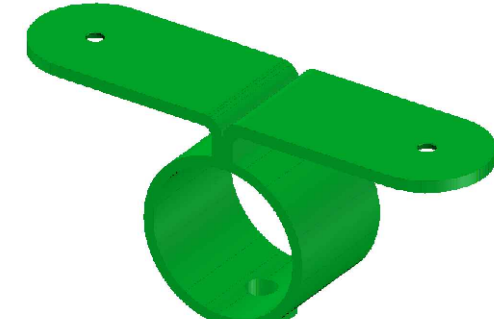
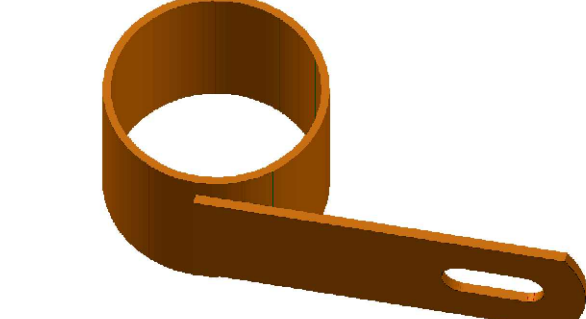
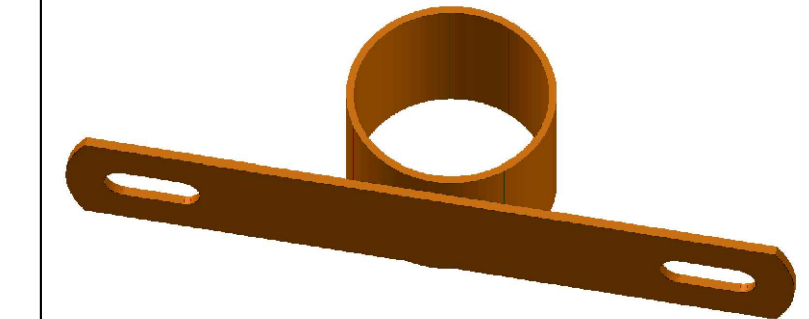
安装图

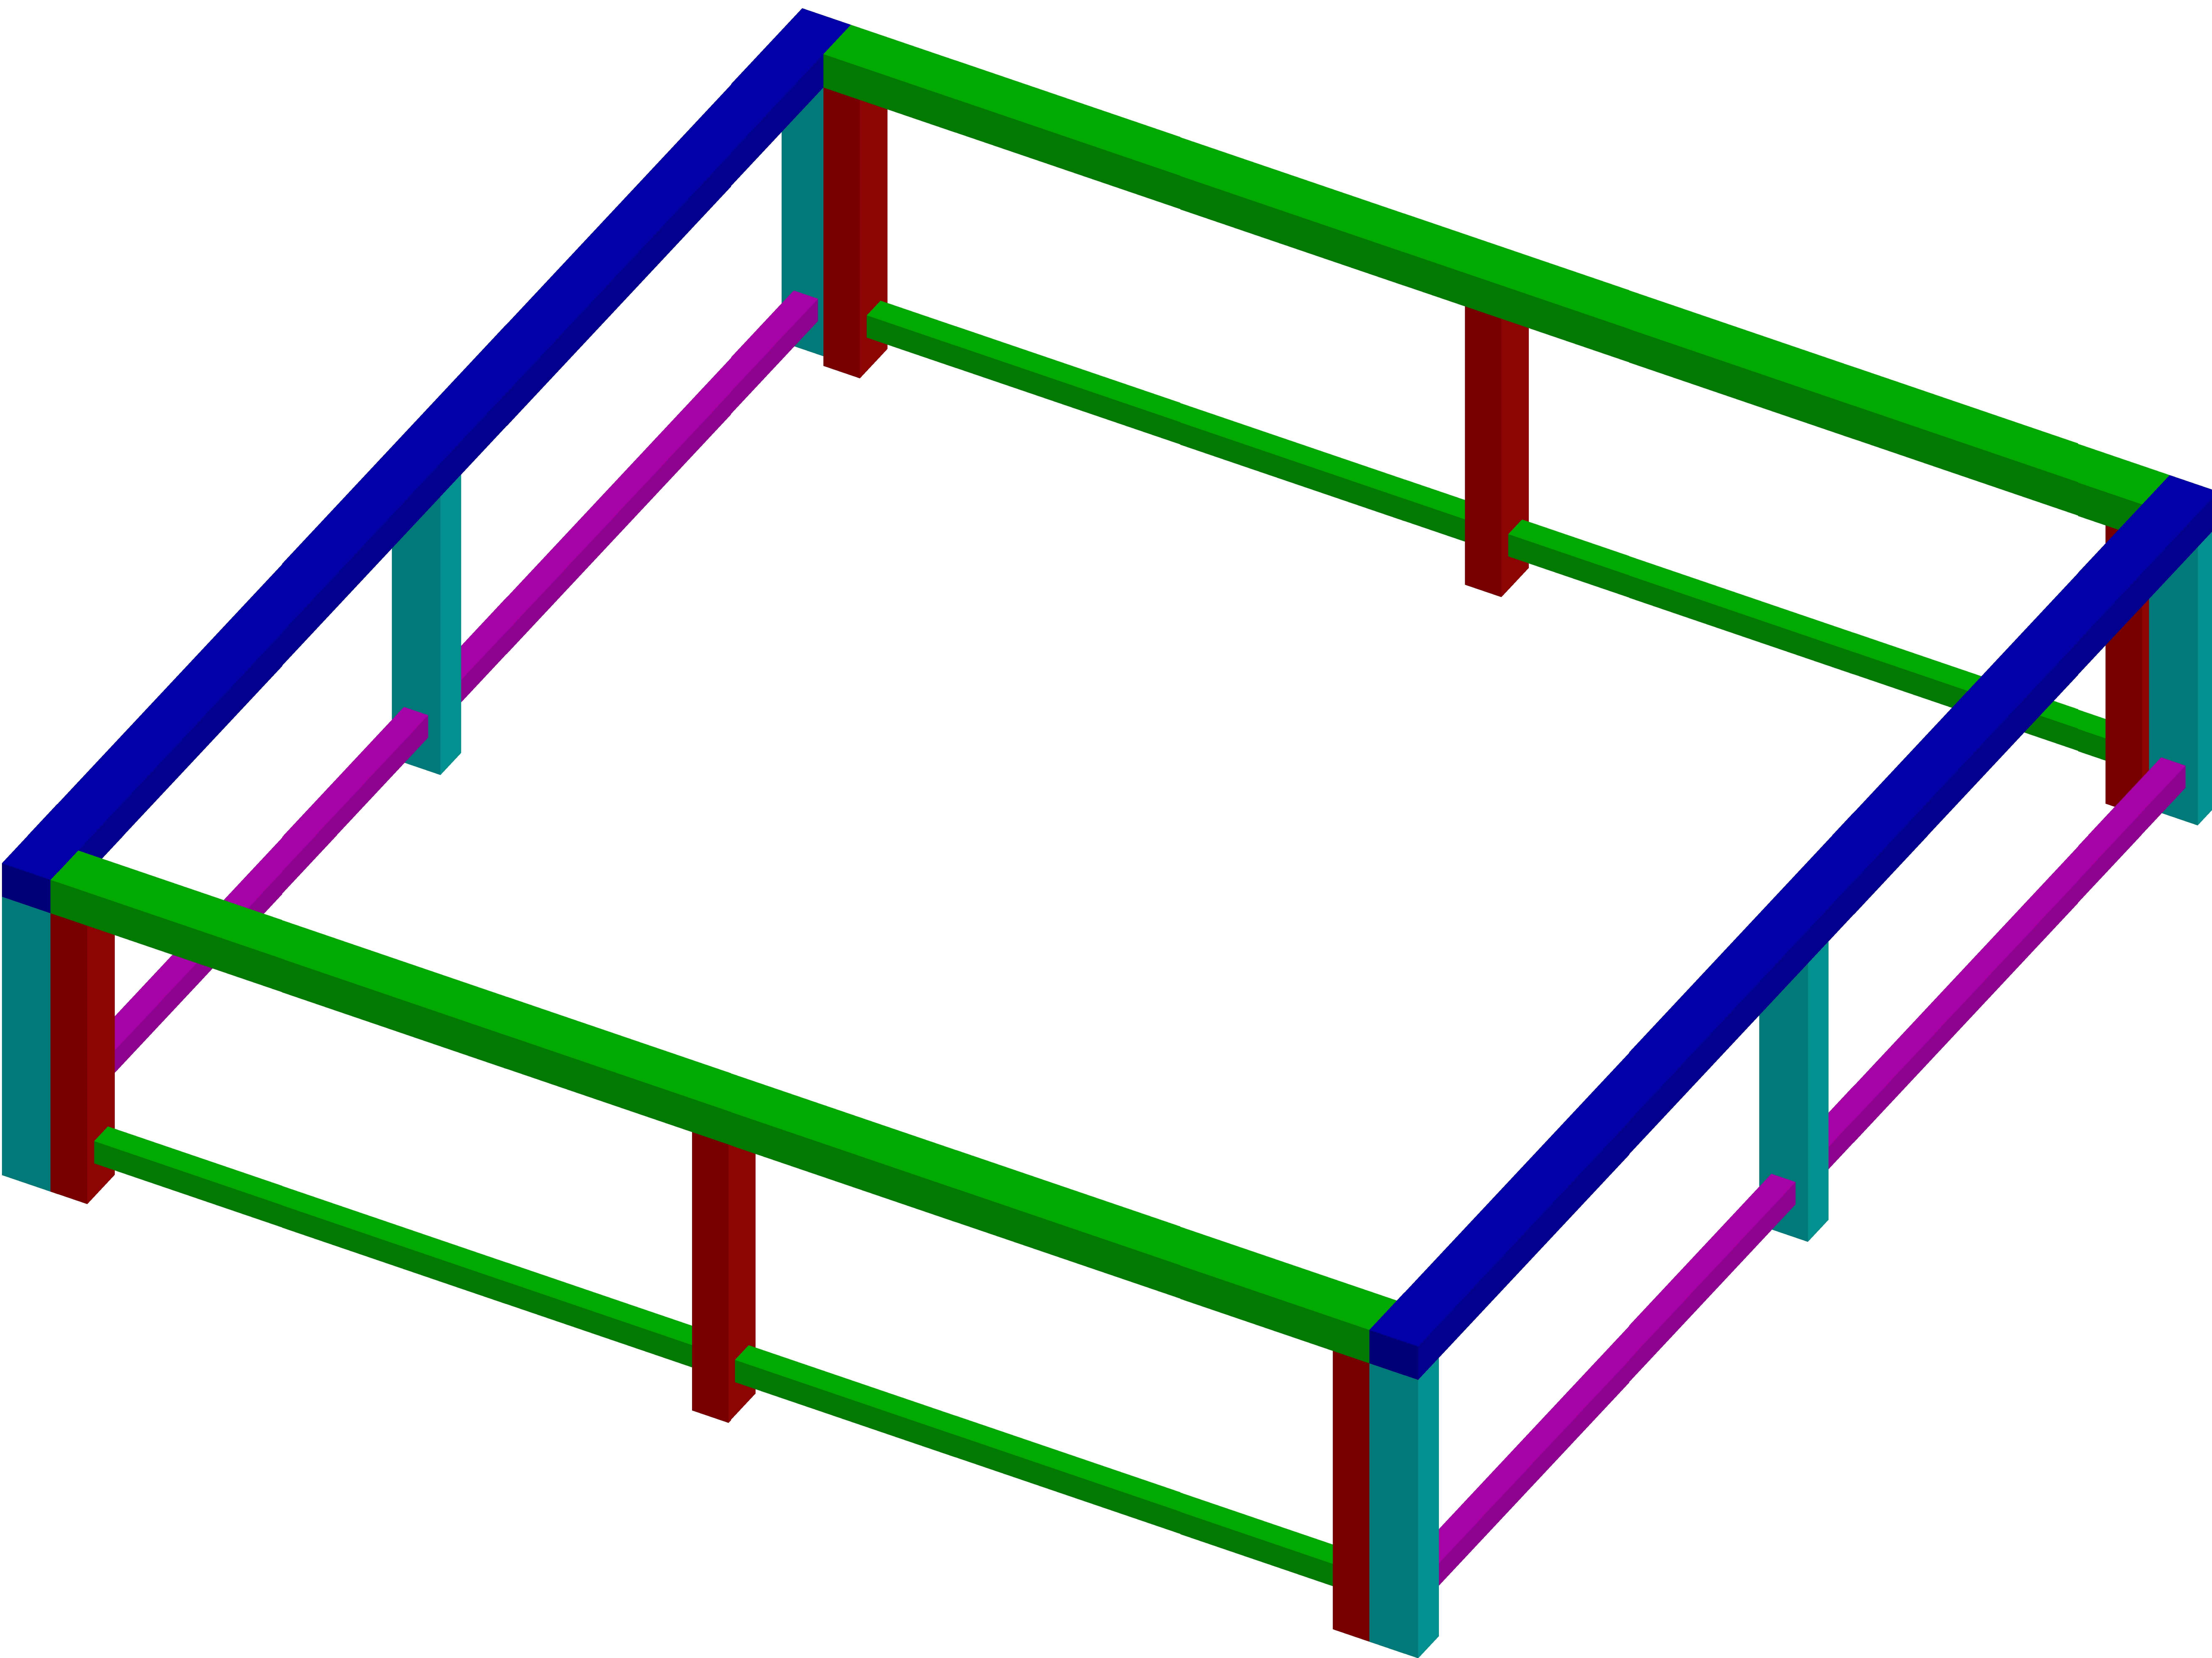
1#	2#	3#	5#	6#	8#	9#	10#	11#	12#	D1/单边	D2/双边	L1/龙门单边	L2/龙门双边
													



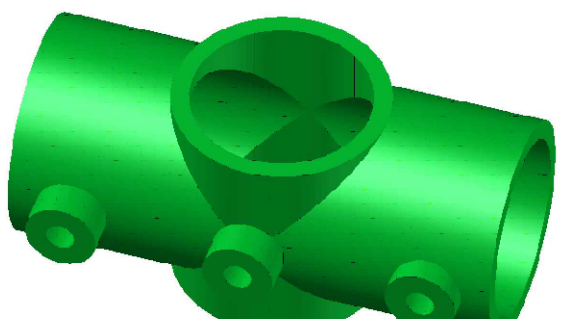
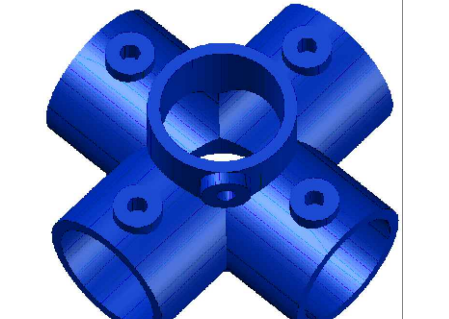
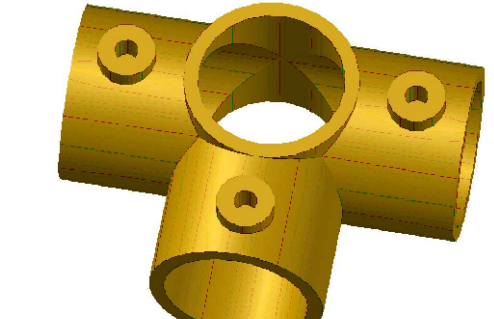
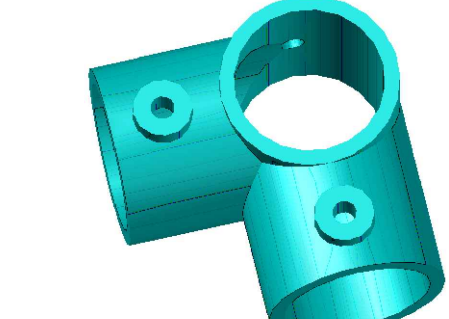
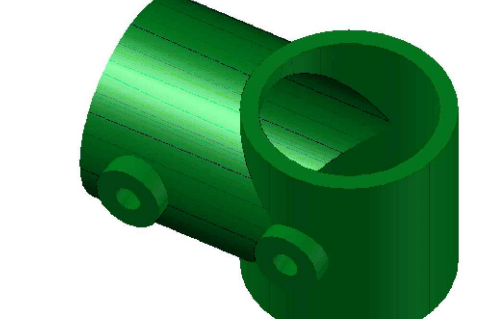
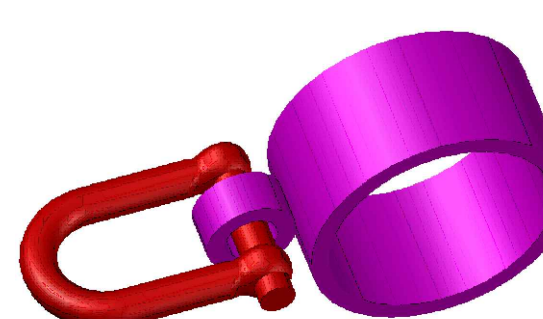
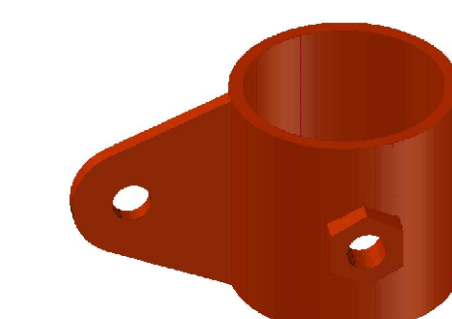
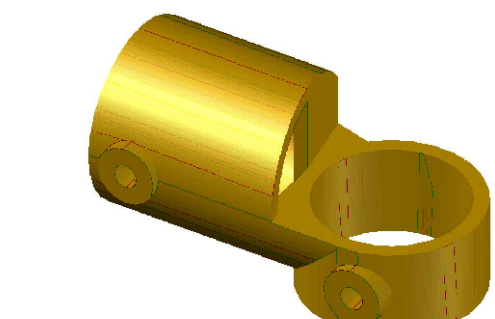
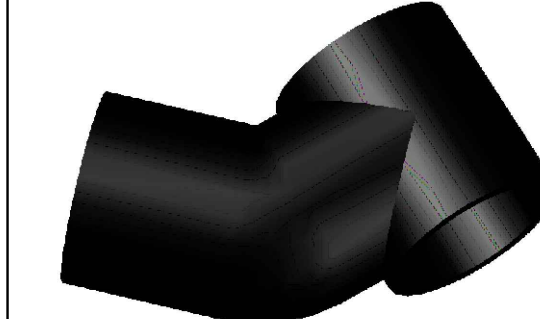
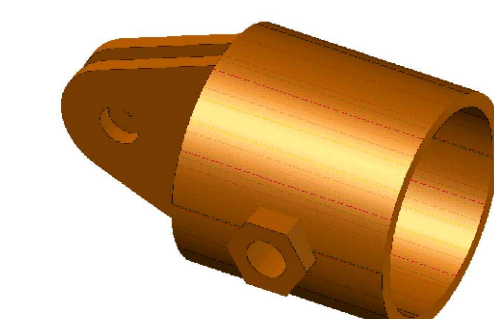
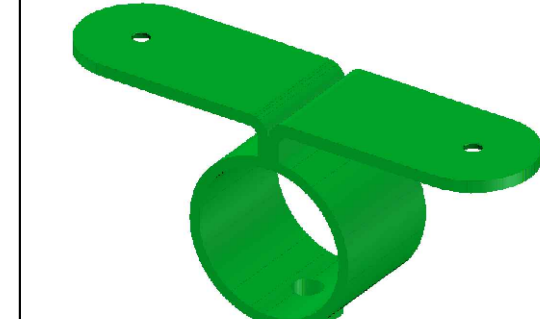
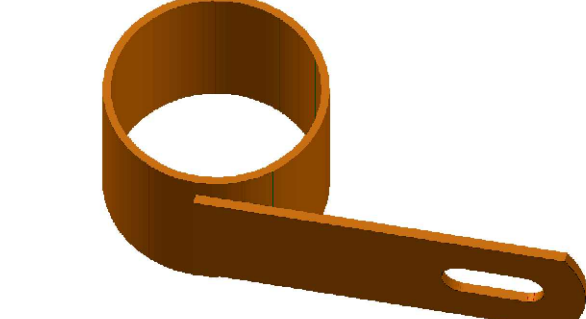
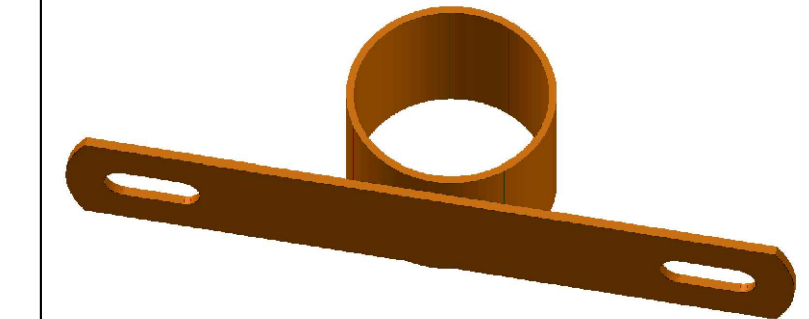
3F 一层离地高0.1米
未标注横管长：1170MM

安装图

1#	2#	3#	5#	6#	8#	9#	10#	11#	12#	D1/单边	D2/双边	L1/龙门单边	L2/龙门双边
													

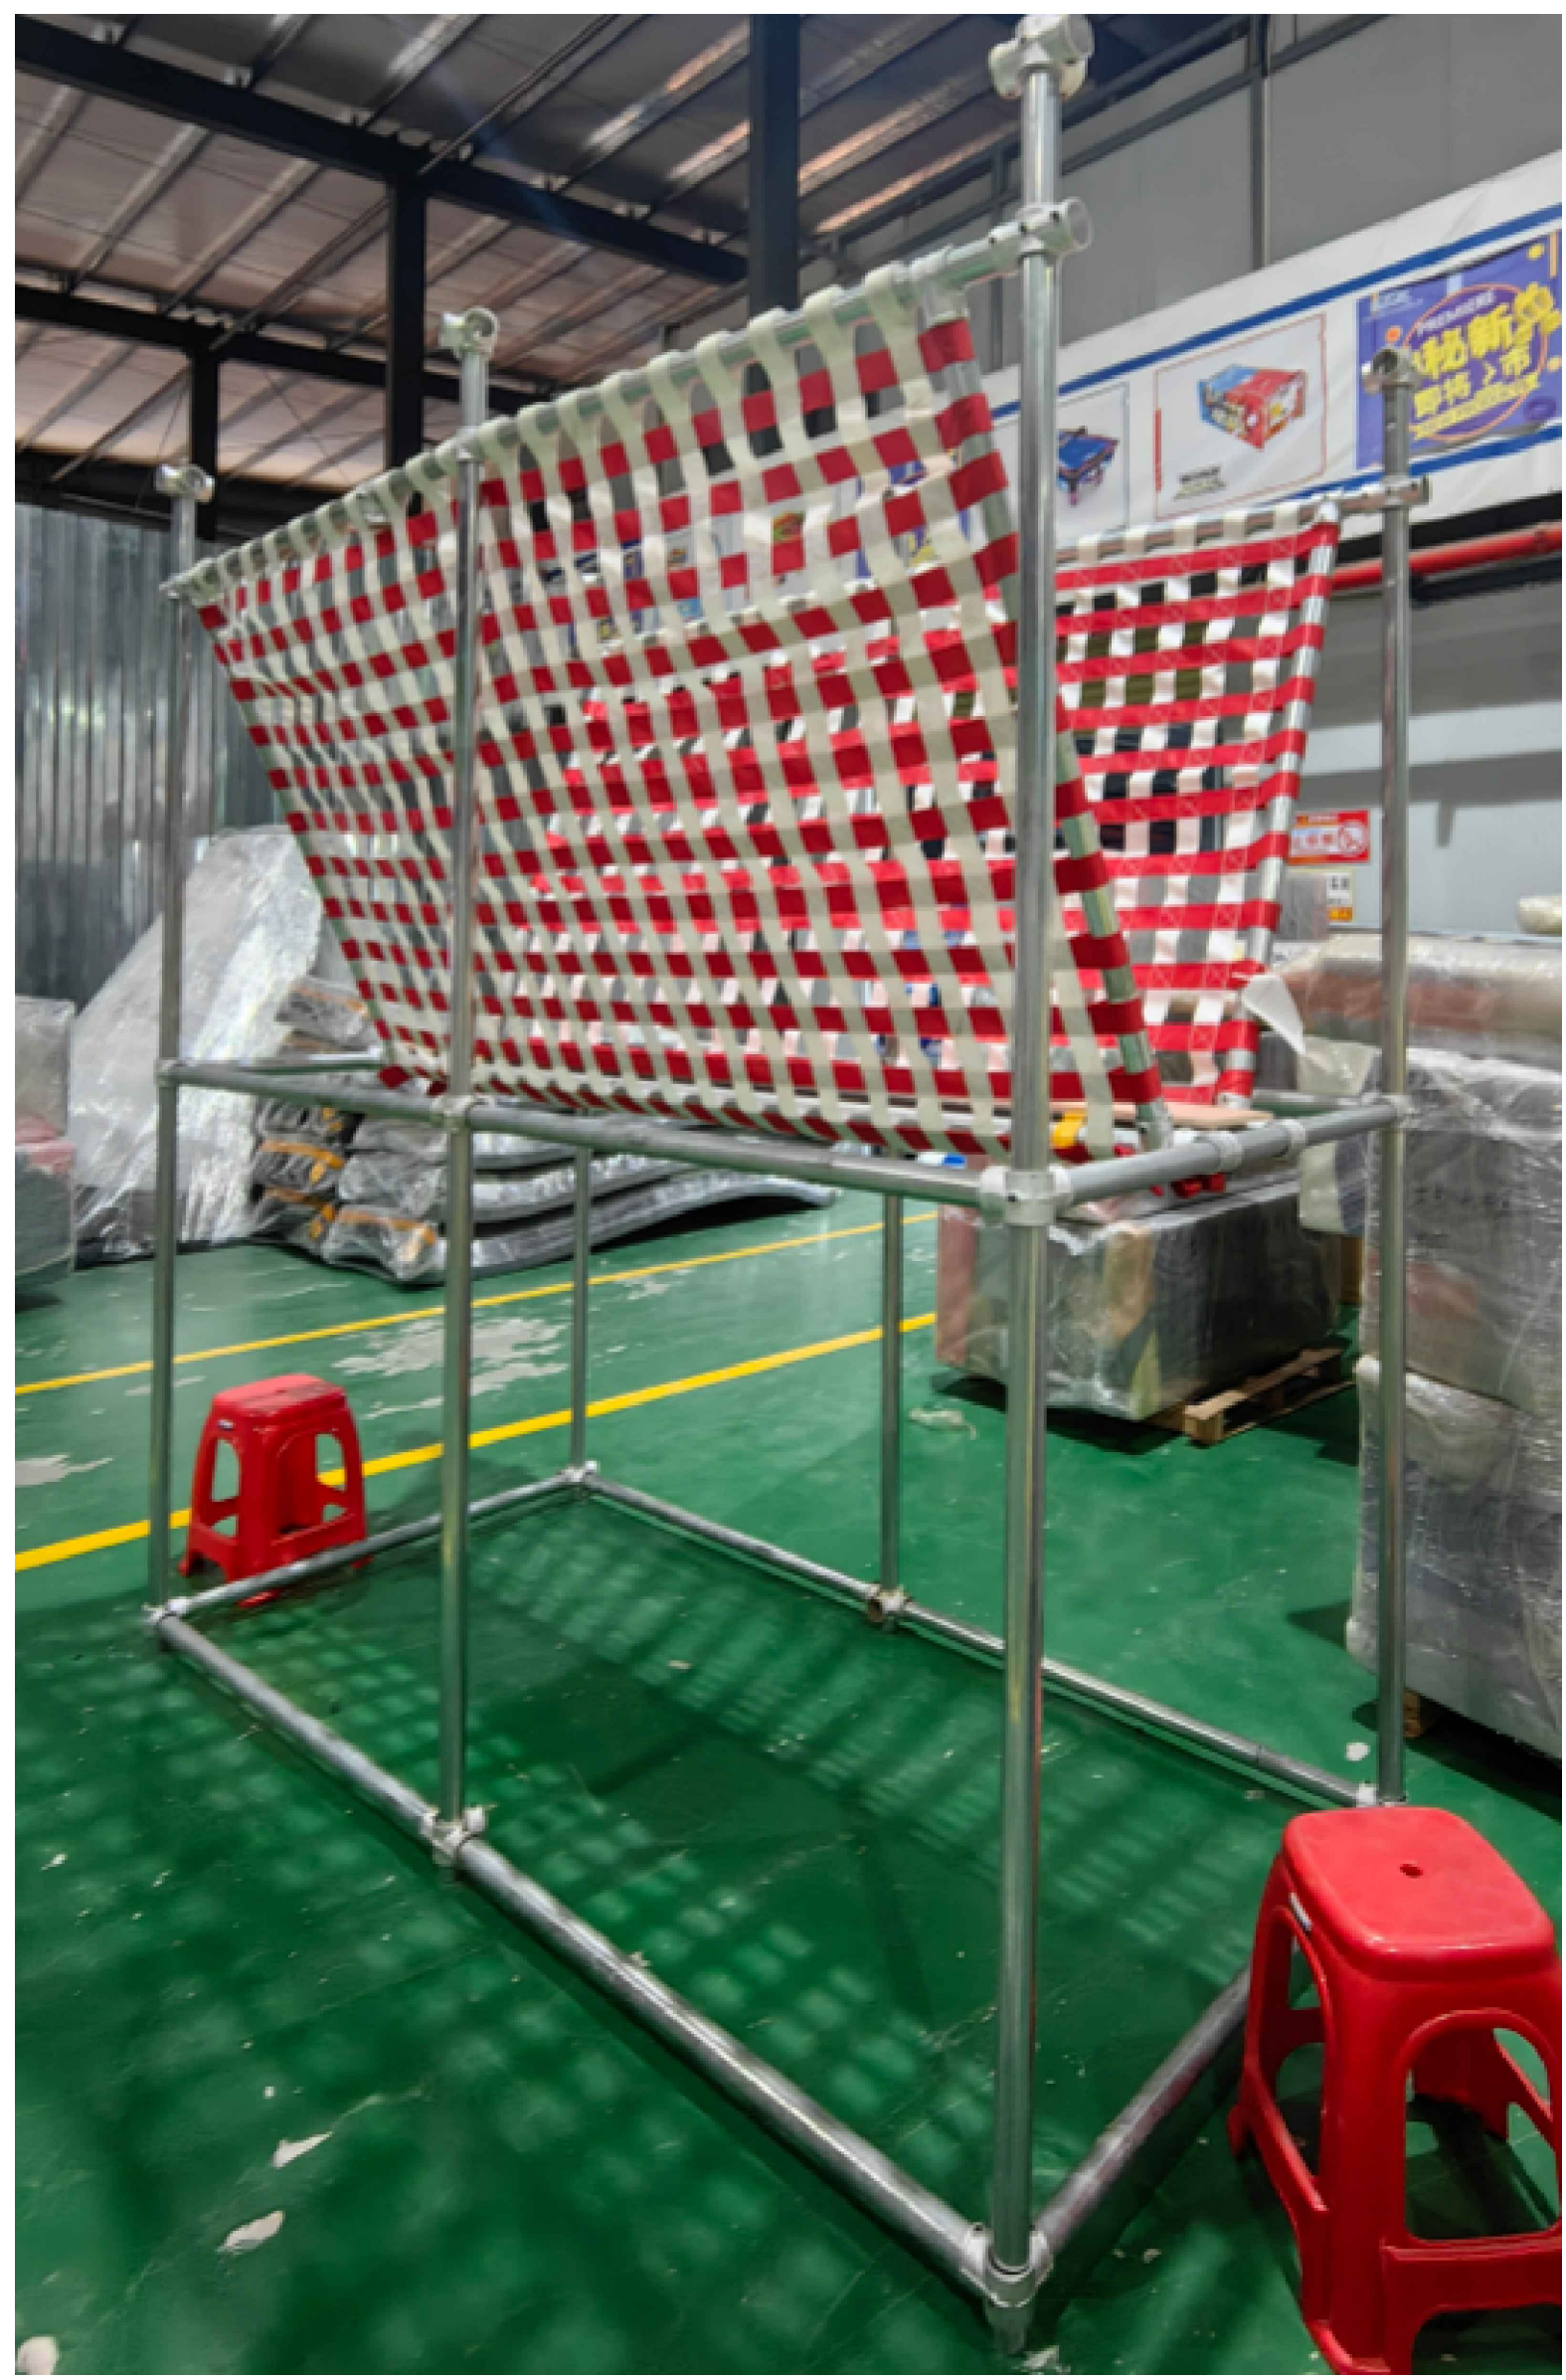


安装图

1#	2#	3#	5#	6#	8#	9#	10#	11#	12#	D1/单边	D2/双边	L1/龙门单边	L2/龙门双边
													



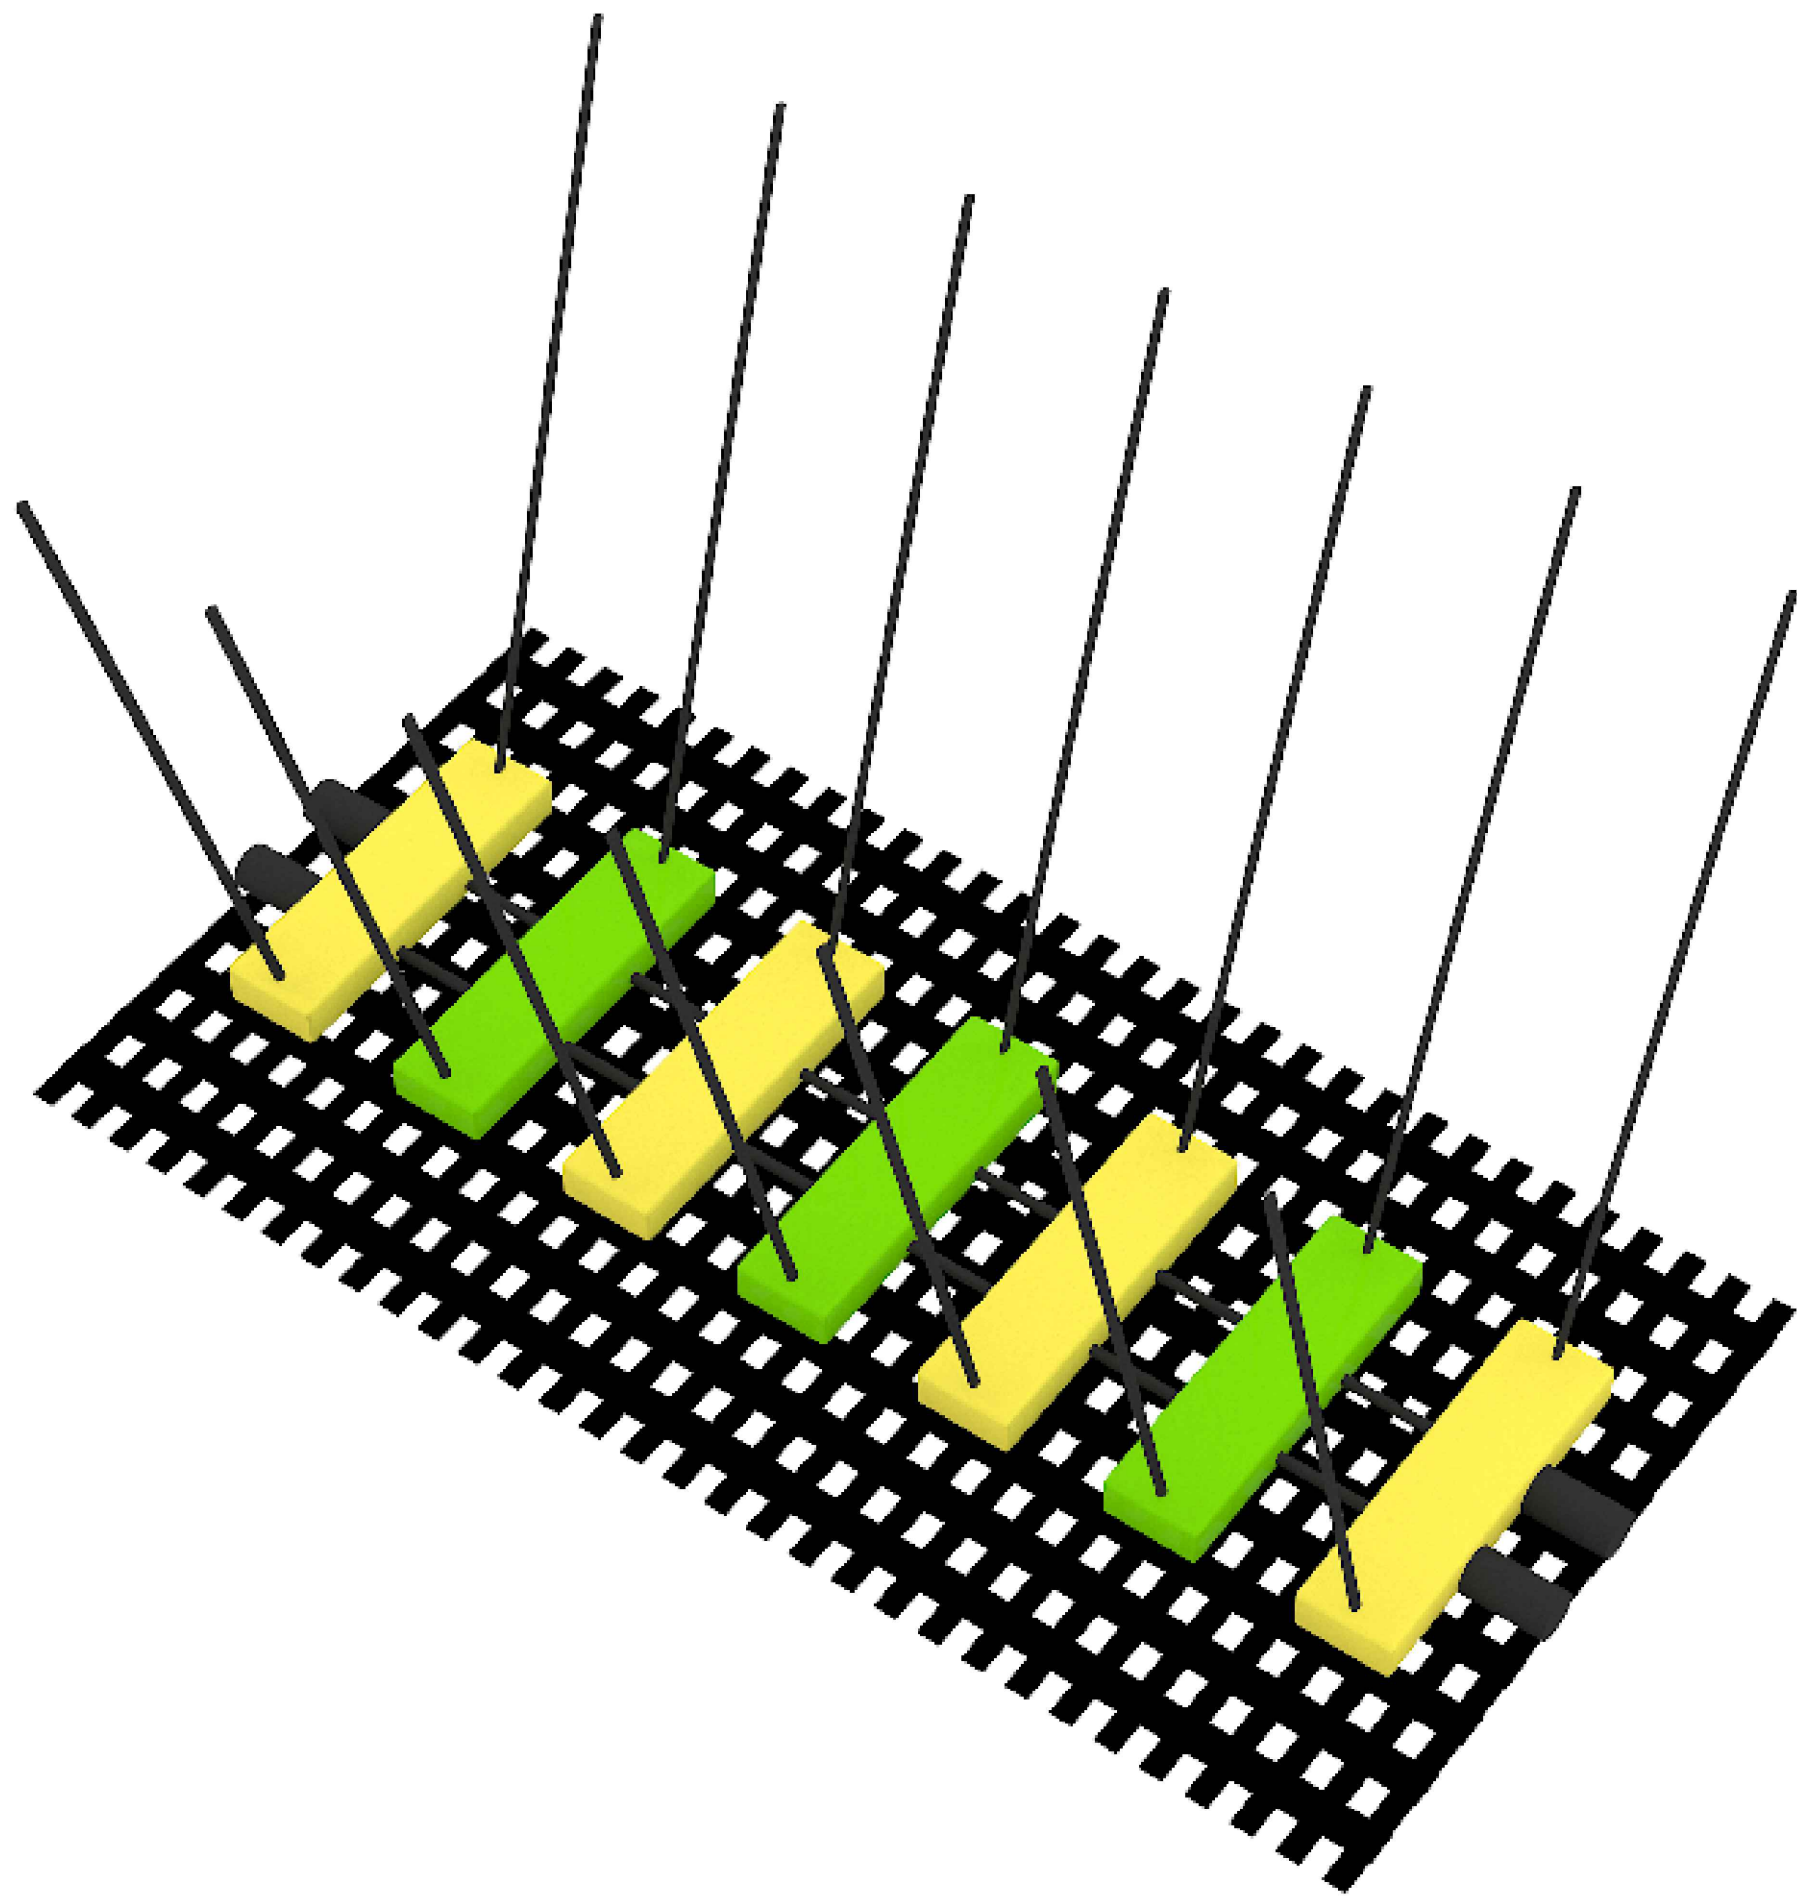
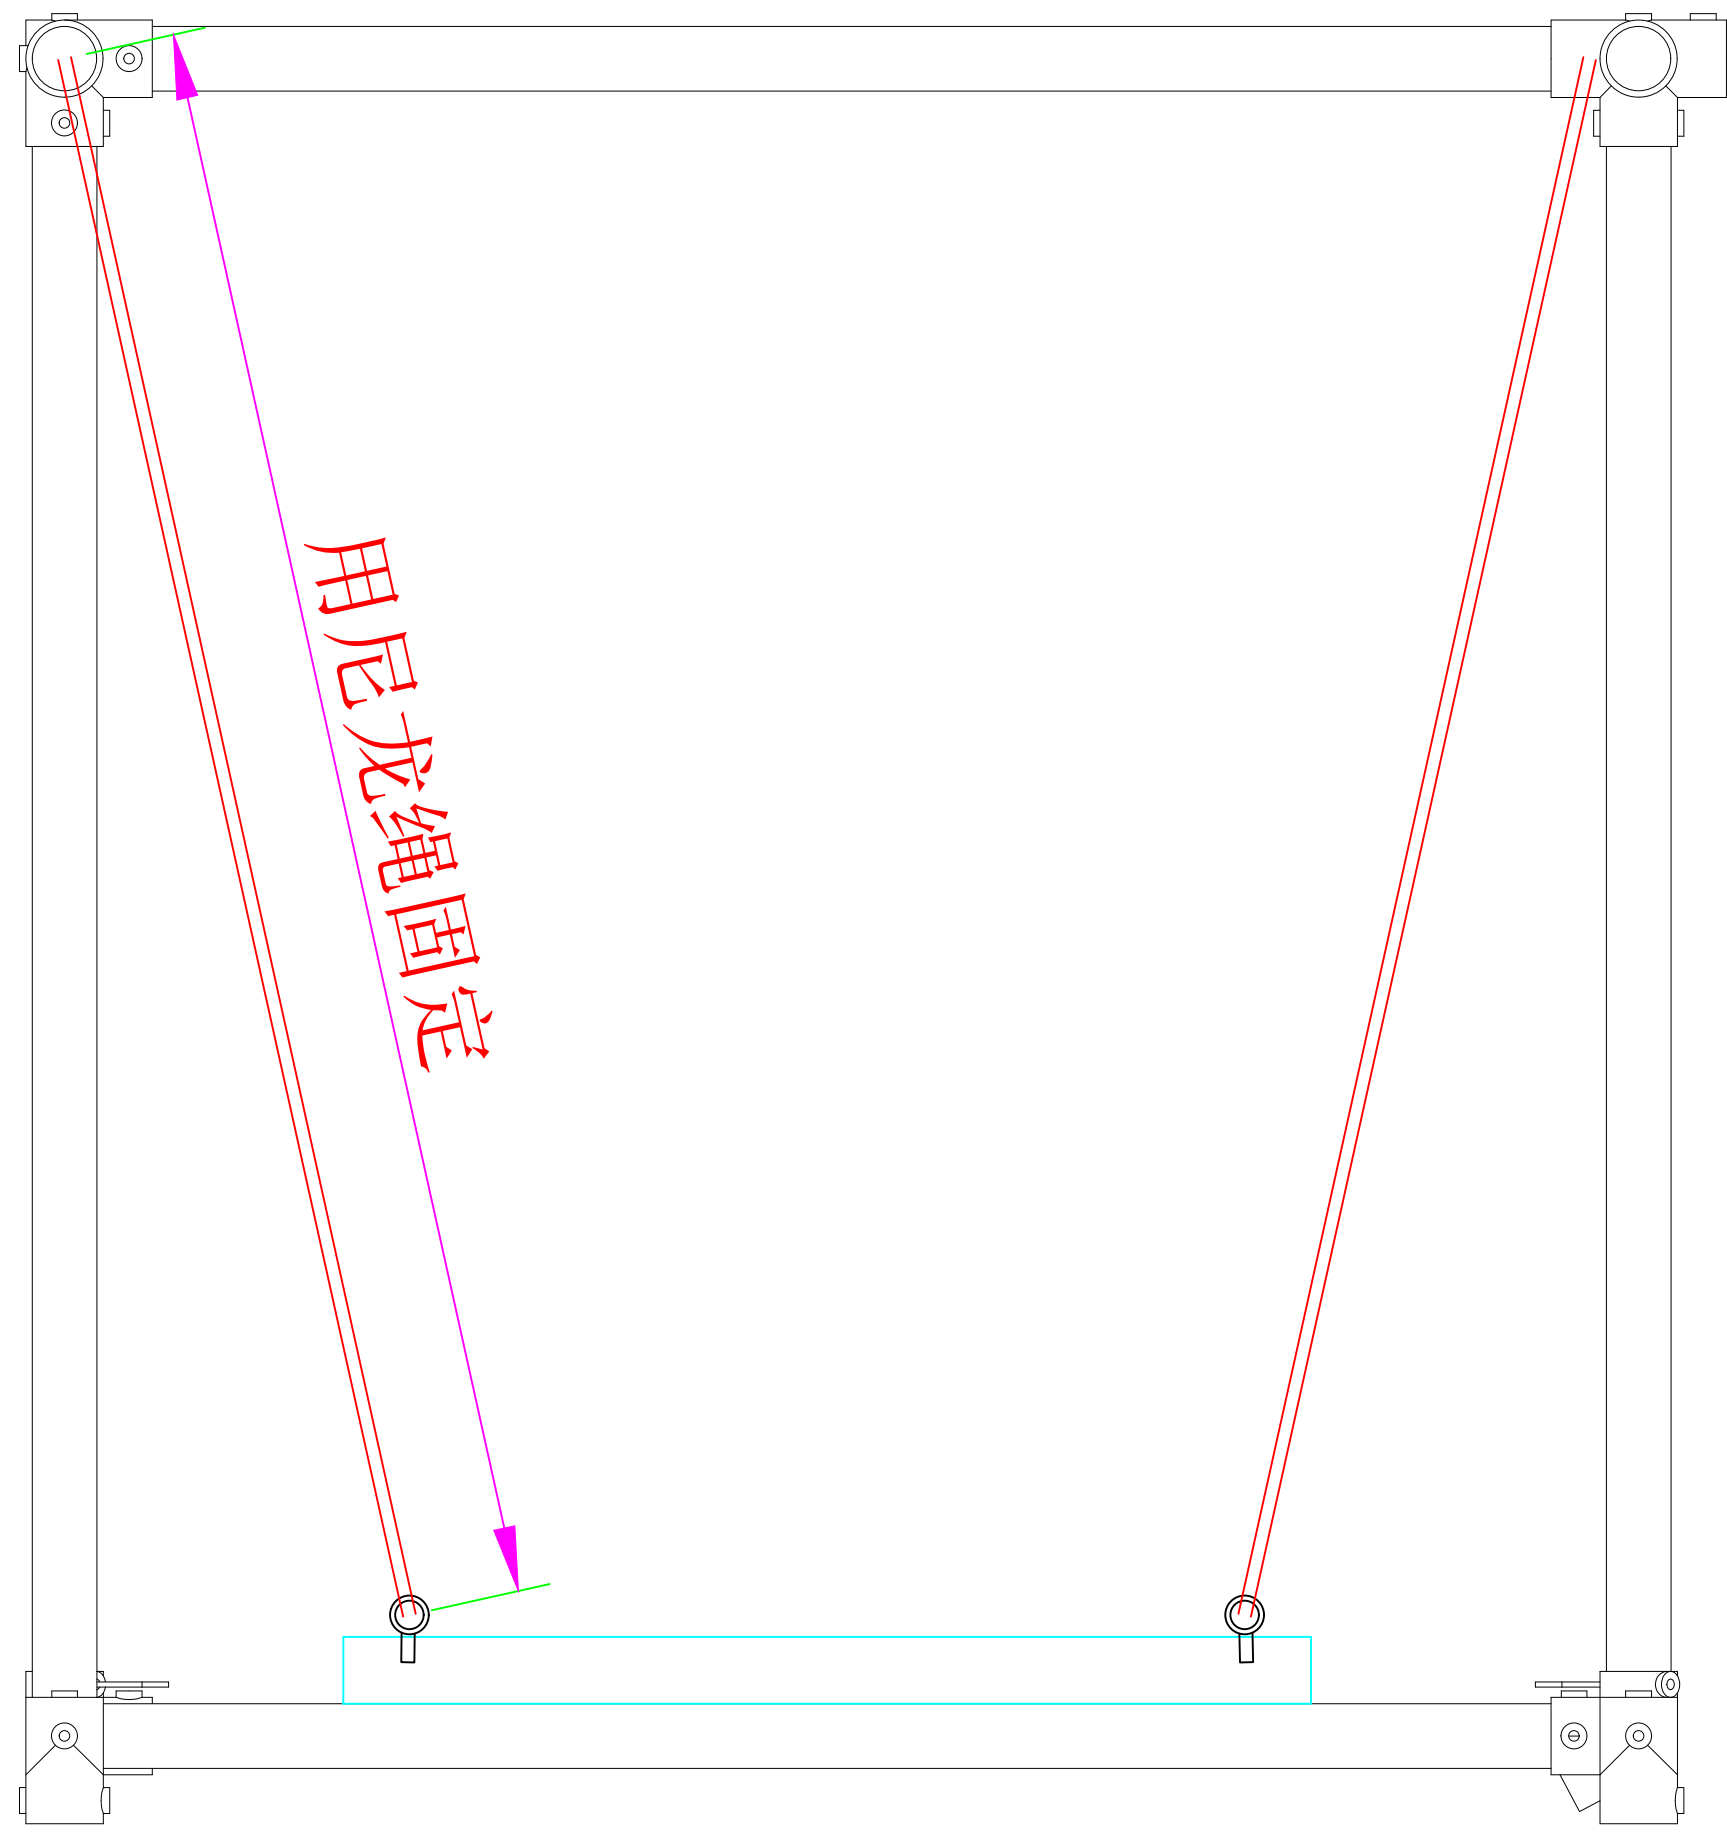
织带网安装参考



独木桥安装参考图



安全围网安装参考



吊板桥安装参考